NEWFIELD EXPLORATION COMPANY

PROPOSED PIPELINE RIGHT-OF-WAY ON FEE LANDS

For the 7-28-3-3W Interconnect Pipeline

Located in the SW 1/4 of Section 28, T3S, R3W, U.S.B.&M. Duchesne County, Utah

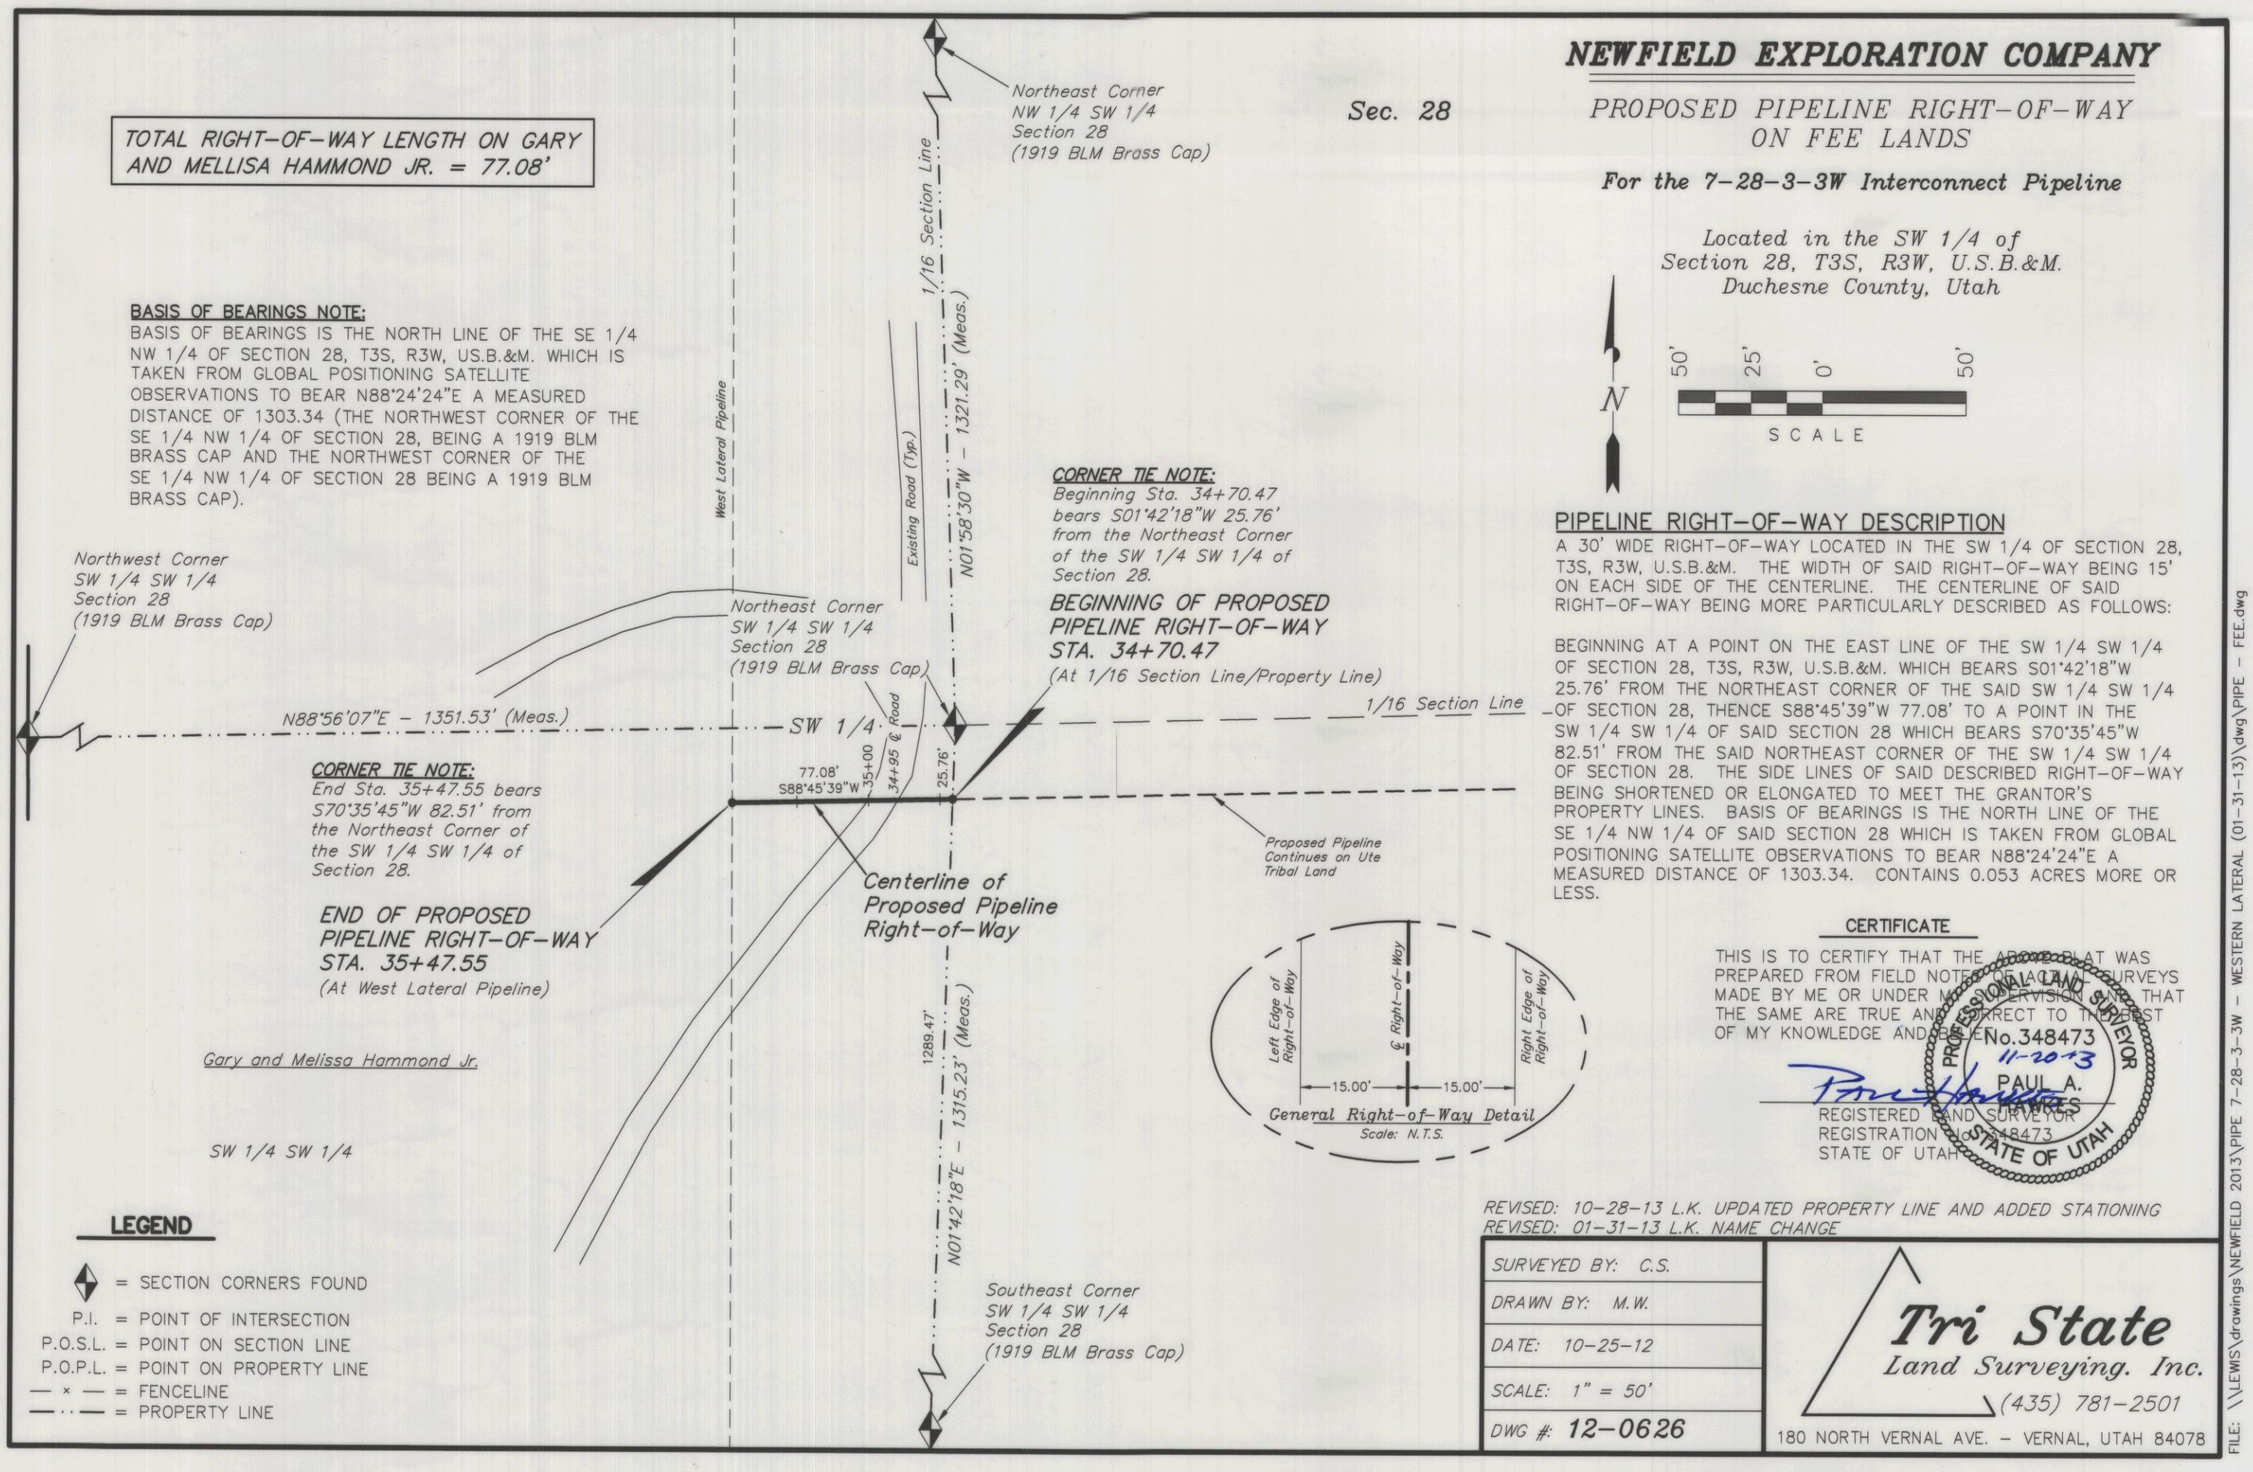

BASIS OF BEARINGS NOTE:
BASIS OF BEARINGS IS THE NORTH LINE OF THE SE 1/4 NW 1/4 OF SECTION 28, T3S, R3W, US.B.&M. WHICH IS TAKEN FROM GLOBAL POSITIONING SATELLITE OBSERVATIONS TO BEAR N88°24'24"E A MEASURED DISTANCE OF 1303.34 (THE NORTHWEST CORNER OF THE SE 1/4 NW 1/4 OF SECTION 28, BEING A 1919 BLM BRASS CAP AND THE NORTHWEST CORNER OF THE SE 1/4 NW 1/4 OF SECTION 28 BEING A 1919 BLM BRASS CAP).

CORNER TIE NOTE:
Beginning Sta. 34+70.47 bears S01°42'18"W 25.76' from the Northeast Corner of the SW 1/4 SW 1/4 of Section 28.

BEGINNING OF PROPOSED PIPELINE RIGHT-OF-WAY STA. 34+70.47
(At 1/16 Section Line/Property Line)

CORNER TIE NOTE:
End Sta. 35+47.55 bears S70°35'45"W 82.51' from the Northeast Corner of the SW 1/4 SW 1/4 of Section 28.

END OF PROPOSED PIPELINE RIGHT-OF-WAY STA. 35+47.55
(At West Lateral Pipeline)

PIPELINE RIGHT-OF-WAY DESCRIPTION

A 30' WIDE RIGHT-OF-WAY LOCATED IN THE SW 1/4 OF SECTION 28, T3S, R3W, U.S.B.&M. THE WIDTH OF SAID RIGHT-OF-WAY BEING 15' ON EACH SIDE OF THE CENTERLINE. THE CENTERLINE OF SAID RIGHT-OF-WAY BEING MORE PARTICULARLY DESCRIBED AS FOLLOWS:

BEGINNING AT A POINT ON THE EAST LINE OF THE SW 1/4 SW 1/4 OF SECTION 28, T3S, R3W, U.S.B.&M. WHICH BEARS S01°42'18"W 25.76' FROM THE NORTHEAST CORNER OF THE SAID SW 1/4 SW 1/4 OF SECTION 28, THENCE S88°45'39"W 77.08' TO A POINT IN THE SW 1/4 SW 1/4 OF SAID SECTION 28 WHICH BEARS S70°35'45"W 82.51' FROM THE SAID NORTHEAST CORNER OF THE SW 1/4 SW 1/4 OF SECTION 28. THE SIDE LINES OF SAID DESCRIBED RIGHT-OF-WAY BEING SHORTENED OR ELONGATED TO MEET THE GRANTOR'S PROPERTY LINES. BASIS OF BEARINGS IS THE NORTH LINE OF THE SE 1/4 NW 1/4 OF SAID SECTION 28 WHICH IS TAKEN FROM GLOBAL POSITIONING SATELLITE OBSERVATIONS TO BEAR N88°24'24"E A MEASURED DISTANCE OF 1303.34. CONTAINS 0.053 ACRES MORE OR LESS.

LEGEND

- ◆ = SECTION CORNERS FOUND
- P.I. = POINT OF INTERSECTION
- P.O.S.L. = POINT ON SECTION LINE
- P.O.P.L. = POINT ON PROPERTY LINE
- — × — = FENCELINE
- — · · — = PROPERTY LINE

CERTIFICATE

THIS IS TO CERTIFY THAT THE ABOVE PLAT WAS PREPARED FROM FIELD NOTES OF ACTUAL SURVEYS MADE BY ME OR UNDER MY SUPERVISION AND THAT THE SAME ARE TRUE AND CORRECT TO THE BEST OF MY KNOWLEDGE AND BELIEF.

PROFESSIONAL LAND SURVEYOR No.348473 11-20-13 PAUL A. HAWKES STATE OF UTAH

REGISTERED LAND SURVEYOR
REGISTRATION NO. 348473
STATE OF UTAH

REVISED: 10-28-13 L.K. UPDATED PROPERTY LINE AND ADDED STATIONING
REVISED: 01-31-13 L.K. NAME CHANGE

SURVEYED BY: C.S.	
DRAWN BY: M.W.	
DATE: 10-25-12	
SCALE: 1" = 50'	
DWG #: 12-0626	

Tri State Land Surveying. Inc.
(435) 781-2501
180 NORTH VERNAL AVE. - VERNAL, UTAH 84078

FILE: \\LEWIS\drawings\NEWFIELD 2013\PIPE 7-28-3-3W - WESTERN LATERAL (01-31-13)\dwg\PIPE - FEE.dwg

NEWFIELD EXPLORATION COMPANY

PROPOSED SURFACE USE AREA ON FEE LANDS

(For the 4-17-3-3 Pad)

Located in the NW 1/4 NW 1/4 of Section 17, T3S, R3W, U.S.B.&M. Duchesne County, Utah

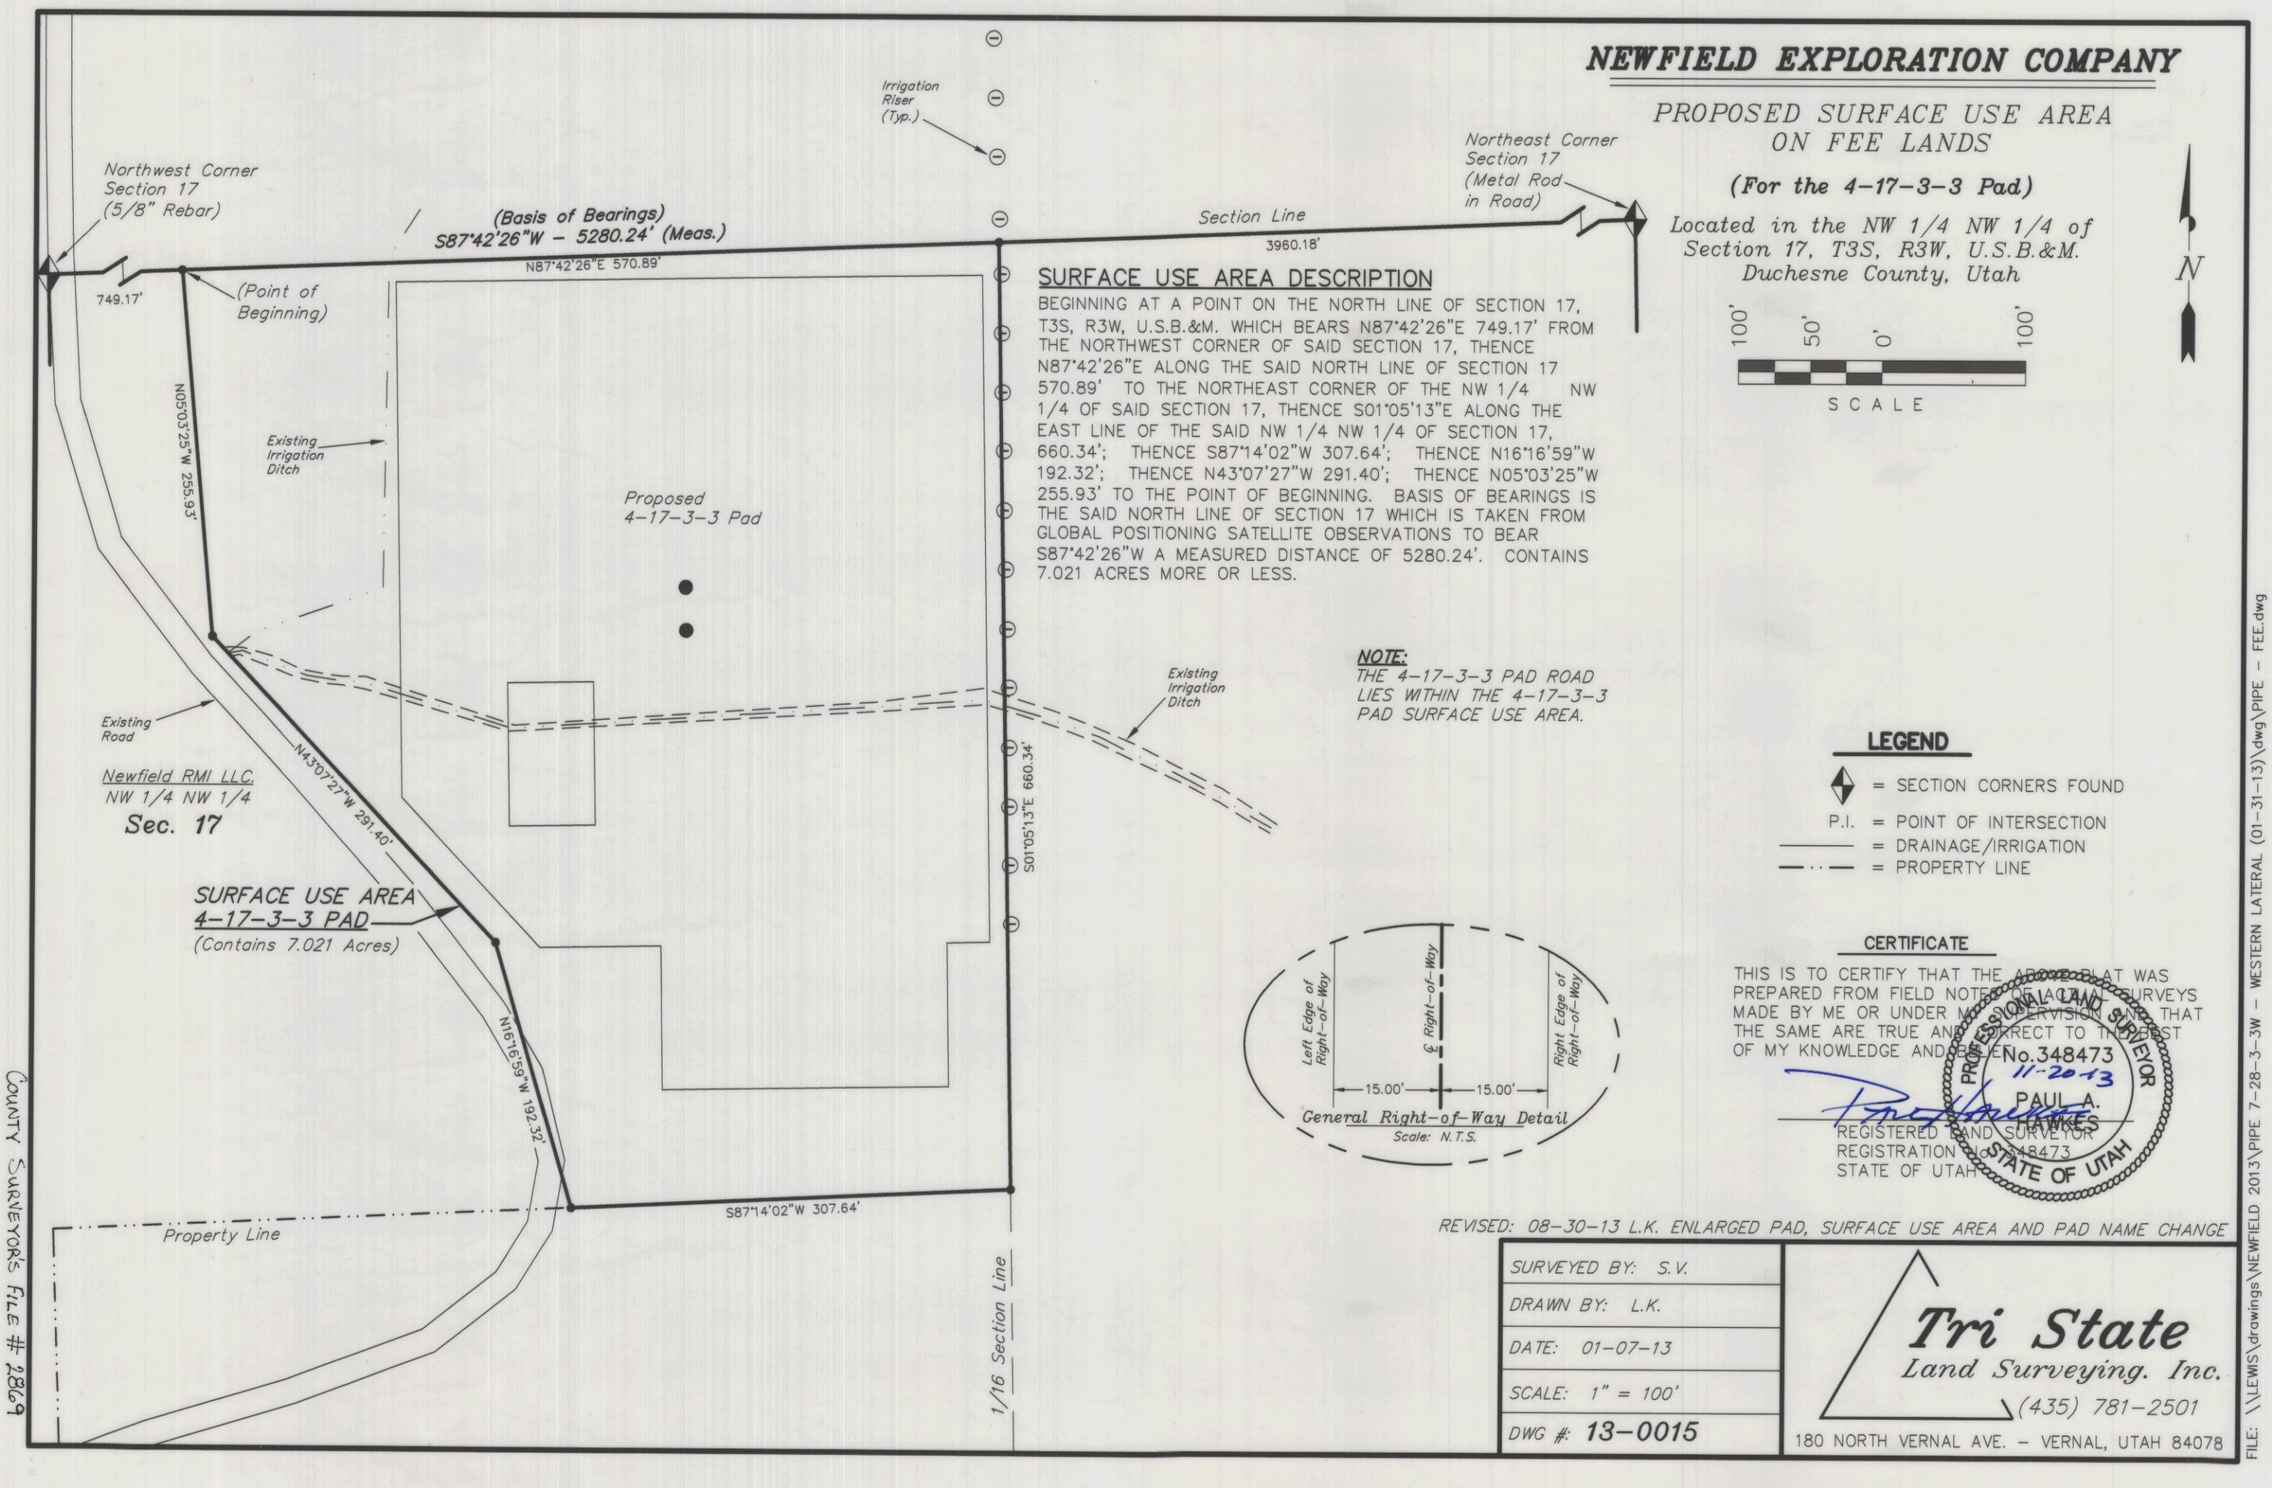

SURFACE USE AREA DESCRIPTION

BEGINNING AT A POINT ON THE NORTH LINE OF SECTION 17, T3S, R3W, U.S.B.&M. WHICH BEARS N87°42'26"E 749.17' FROM THE NORTHWEST CORNER OF SAID SECTION 17, THENCE N87°42'26"E ALONG THE SAID NORTH LINE OF SECTION 17 570.89' TO THE NORTHEAST CORNER OF THE NW 1/4 NW 1/4 OF SAID SECTION 17, THENCE S01°05'13"E ALONG THE EAST LINE OF THE SAID NW 1/4 NW 1/4 OF SECTION 17, 660.34'; THENCE S87°14'02"W 307.64'; THENCE N16°16'59"W 192.32'; THENCE N43°07'27"W 291.40'; THENCE N05°03'25"W 255.93' TO THE POINT OF BEGINNING. BASIS OF BEARINGS IS THE SAID NORTH LINE OF SECTION 17 WHICH IS TAKEN FROM GLOBAL POSITIONING SATELLITE OBSERVATIONS TO BEAR S87°42'26"W A MEASURED DISTANCE OF 5280.24'. CONTAINS 7.021 ACRES MORE OR LESS.

NOTE:
THE 4-17-3-3 PAD ROAD LIES WITHIN THE 4-17-3-3 PAD SURFACE USE AREA.

LEGEND

- ◆ = SECTION CORNERS FOUND
- P.I. = POINT OF INTERSECTION
- ——— = DRAINAGE/IRRIGATION
- — · · — = PROPERTY LINE

CERTIFICATE

THIS IS TO CERTIFY THAT THE ABOVE PLAT WAS PREPARED FROM FIELD NOTES OF ACTUAL SURVEYS MADE BY ME OR UNDER MY SUPERVISION AND THAT THE SAME ARE TRUE AND CORRECT TO THE BEST OF MY KNOWLEDGE AND BELIEF.

PROFESSIONAL LAND SURVEYOR No.348473 11-20-13 PAUL A. HAWKES STATE OF UTAH

REGISTERED LAND SURVEYOR
REGISTRATION NO. 348473
STATE OF UTAH

REVISED: 08-30-13 L.K. ENLARGED PAD, SURFACE USE AREA AND PAD NAME CHANGE

SURVEYED BY: S.V.	
DRAWN BY: L.K.	
DATE: 01-07-13	
SCALE: 1" = 100'	
DWG #: 13-0015	

Tri State Land Surveying. Inc.
(435) 781-2501
180 NORTH VERNAL AVE. - VERNAL, UTAH 84078

FILE: \\LEWIS\drawings\NEWFIELD 2013\PIPE 7-28-3-3W - WESTERN LATERAL (01-31-13)\dwg\PIPE - FEE.dwg

COUNTY SURVEYOR'S FILE # 2869