NEWFIELD EXPLORATION COMPANY

PROPOSED PIPELINE
RIGHT-OF-WAY
ON FEE LANDS
(For the 15A-12-3-4 Pad)

Located in the SW 1/4 SE 1/4 of Section 12, T3S, R4W, U.S.B.&M. Duchesne County, Utah

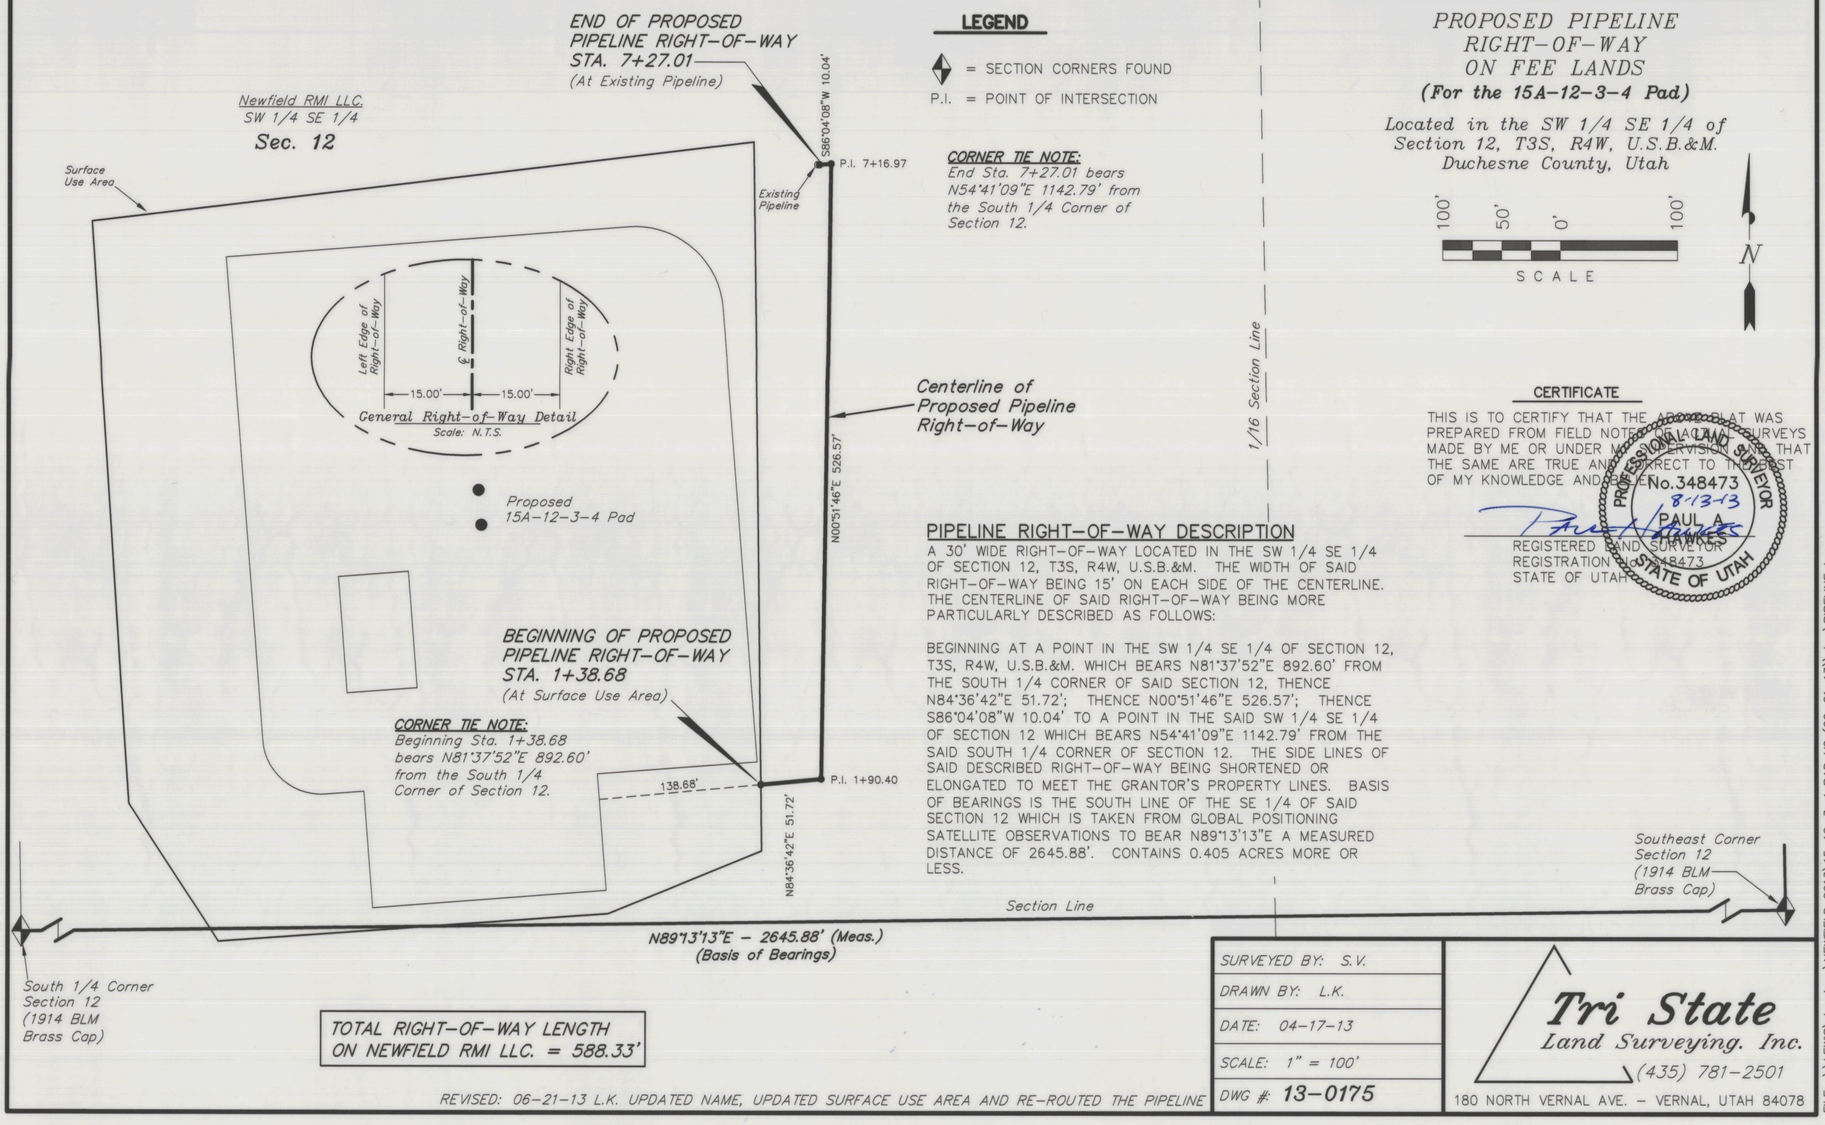

LEGEND

◆ = SECTION CORNERS FOUND

P.I. = POINT OF INTERSECTION

CORNER TIE NOTE:
End Sta. 7+27.01 bears N54°41'09"E 1142.79' from the South 1/4 Corner of Section 12.

CORNER TIE NOTE:
Beginning Sta. 1+38.68 bears N81°37'52"E 892.60' from the South 1/4 Corner of Section 12.

SCALE: 100' 50' 0' 100'

CERTIFICATE

THIS IS TO CERTIFY THAT THE ABOVE PLAT WAS PREPARED FROM FIELD NOTES OF ACTUAL SURVEYS MADE BY ME OR UNDER MY SUPERVISION AND THAT THE SAME ARE TRUE AND CORRECT TO THE BEST OF MY KNOWLEDGE AND BELIEF.

PROFESSIONAL LAND SURVEYOR No. 348473 8-13-13 PAUL A. HAWKES STATE OF UTAH

REGISTERED LAND SURVEYOR
REGISTRATION NO. 348473
STATE OF UTAH

PIPELINE RIGHT-OF-WAY DESCRIPTION

A 30' WIDE RIGHT-OF-WAY LOCATED IN THE SW 1/4 SE 1/4 OF SECTION 12, T3S, R4W, U.S.B.&M. THE WIDTH OF SAID RIGHT-OF-WAY BEING 15' ON EACH SIDE OF THE CENTERLINE. THE CENTERLINE OF SAID RIGHT-OF-WAY BEING MORE PARTICULARLY DESCRIBED AS FOLLOWS:

BEGINNING AT A POINT IN THE SW 1/4 SE 1/4 OF SECTION 12, T3S, R4W, U.S.B.&M. WHICH BEARS N81°37'52"E 892.60' FROM THE SOUTH 1/4 CORNER OF SAID SECTION 12, THENCE N84°36'42"E 51.72'; THENCE N00°51'46"E 526.57'; THENCE S86°04'08"W 10.04' TO A POINT IN THE SAID SW 1/4 SE 1/4 OF SECTION 12 WHICH BEARS N54°41'09"E 1142.79' FROM THE SAID SOUTH 1/4 CORNER OF SECTION 12. THE SIDE LINES OF SAID DESCRIBED RIGHT-OF-WAY BEING SHORTENED OR ELONGATED TO MEET THE GRANTOR'S PROPERTY LINES. BASIS OF BEARINGS IS THE SOUTH LINE OF THE SE 1/4 OF SAID SECTION 12 WHICH IS TAKEN FROM GLOBAL POSITIONING SATELLITE OBSERVATIONS TO BEAR N89°13'13"E A MEASURED DISTANCE OF 2645.88'. CONTAINS 0.405 ACRES MORE OR LESS.

TOTAL RIGHT-OF-WAY LENGTH ON NEWFIELD RMI LLC. = 588.33'

SURVEYED BY: S.V.	
DRAWN BY: L.K.	
DATE: 04-17-13	
SCALE: 1" = 100'	
DWG #: 13-0175	

Tri State Land Surveying, Inc.
(435) 781-2501
180 NORTH VERNAL AVE. - VERNAL, UTAH 84078

REVISED: 06-21-13 L.K. UPDATED NAME, UPDATED SURFACE USE AREA AND RE-ROUTED THE PIPELINE

FILE: \\LEWIS\drawings\NEWFIELD 2013\15-12-3-4 PAD V2 (06-21-13)\dwg\PIPELINE.dwg

NEWFIELD EXPLORATION COMPANY

PROPOSED ROAD RIGHT-OF-WAY
& SURFACE USE AREA
ON FEE LANDS
(For the 15A-12-3-4 Pad)

Located in Sections 12 & 13, T3S, R4W, U.S.B.&M. Duchesne County, Utah

SURFACE USE AREA DESCRIPTION

BEGINNING AT A POINT ON THE SOUTH LINE OF THE SE 1/4 OF SECTION 12, T3S, R4W, U.S.B.&M. WHICH BEARS N89°13'13"E 597.89' FROM THE SOUTH 1/4 CORNER OF SAID SECTION 12, THENCE N33°05'34"W 127.79'; THENCE N03°42'52"W 499.72'; THENCE N83°05'02"E 569.83'; THENCE S00°40'52"E 606.70'; THENCE S67°37'05"W 141.91'; THENCE S85°52'58"W 155.12' TO A POINT ON THE NORTH LINE OF THE NE 1/4 OF SECTION 13, T3S, R4W, U.S.B.&M. WHICH BEARS N89°13'13"E 597.89' FROM THE NORTH 1/4 CORNER OF SAID SECTION 13, THENCE S85°52'58"W 178.56'; THENCE N33°05'34"W 12.30' TO THE POINT OF BEGINNING. BASIS OF BEARINGS IS THE SOUTH LINE OF THE SE 1/4 OF SAID SECTION 12 WHICH IS TAKEN FROM GLOBAL POSITIONING SATELLITE OBSERVATIONS TO BEAR N89°13'13"E A MEASURED DISTANCE OF 2645.88'. CONTAINS 7.888 ACRES MORE OR LESS.

ROAD RIGHT-OF-WAY DESCRIPTION

A 30' WIDE RIGHT-OF-WAY LOCATED IN THE SW 1/4 SE 1/4 OF SECTION 12, T3S, R4W, U.S.B.&M. THE WIDTH OF SAID RIGHT-OF-WAY BEING 15' ON EACH SIDE OF THE CENTERLINE. THE CENTERLINE OF SAID RIGHT-OF-WAY BEING MORE PARTICULARLY DESCRIBED AS FOLLOWS:

BEGINNING AT A POINT IN THE SW 1/4 SE 1/4 OF SECTION 12, T3S, R4W, U.S.B.&M. WHICH BEARS N78°39'23"E 916.62' FROM THE SOUTH 1/4 CORNER OF SAID SECTION 12, THENCE S85°35'46"W 16.24' TO A POINT IN THE SAID SW 1/4 SE 1/4 OF SECTION 12 WHICH BEARS N78°31'54"E 900.49' FROM THE SAID SOUTH 1/4 CORNER OF SECTION 12. THE SIDE LINES OF SAID DESCRIBED RIGHT-OF-WAY BEING SHORTENED OR ELONGATED TO MEET THE GRANTOR'S PROPERTY LINES. BASIS OF BEARINGS IS THE SOUTH LINE OF THE SE 1/4 OF SAID SECTION 12 WHICH IS TAKEN FROM GLOBAL POSITIONING SATELLITE OBSERVATIONS TO BEAR N89°13'13"E A MEASURED DISTANCE OF 2645.88'. CONTAINS 0.011 ACRES MORE OR LESS.

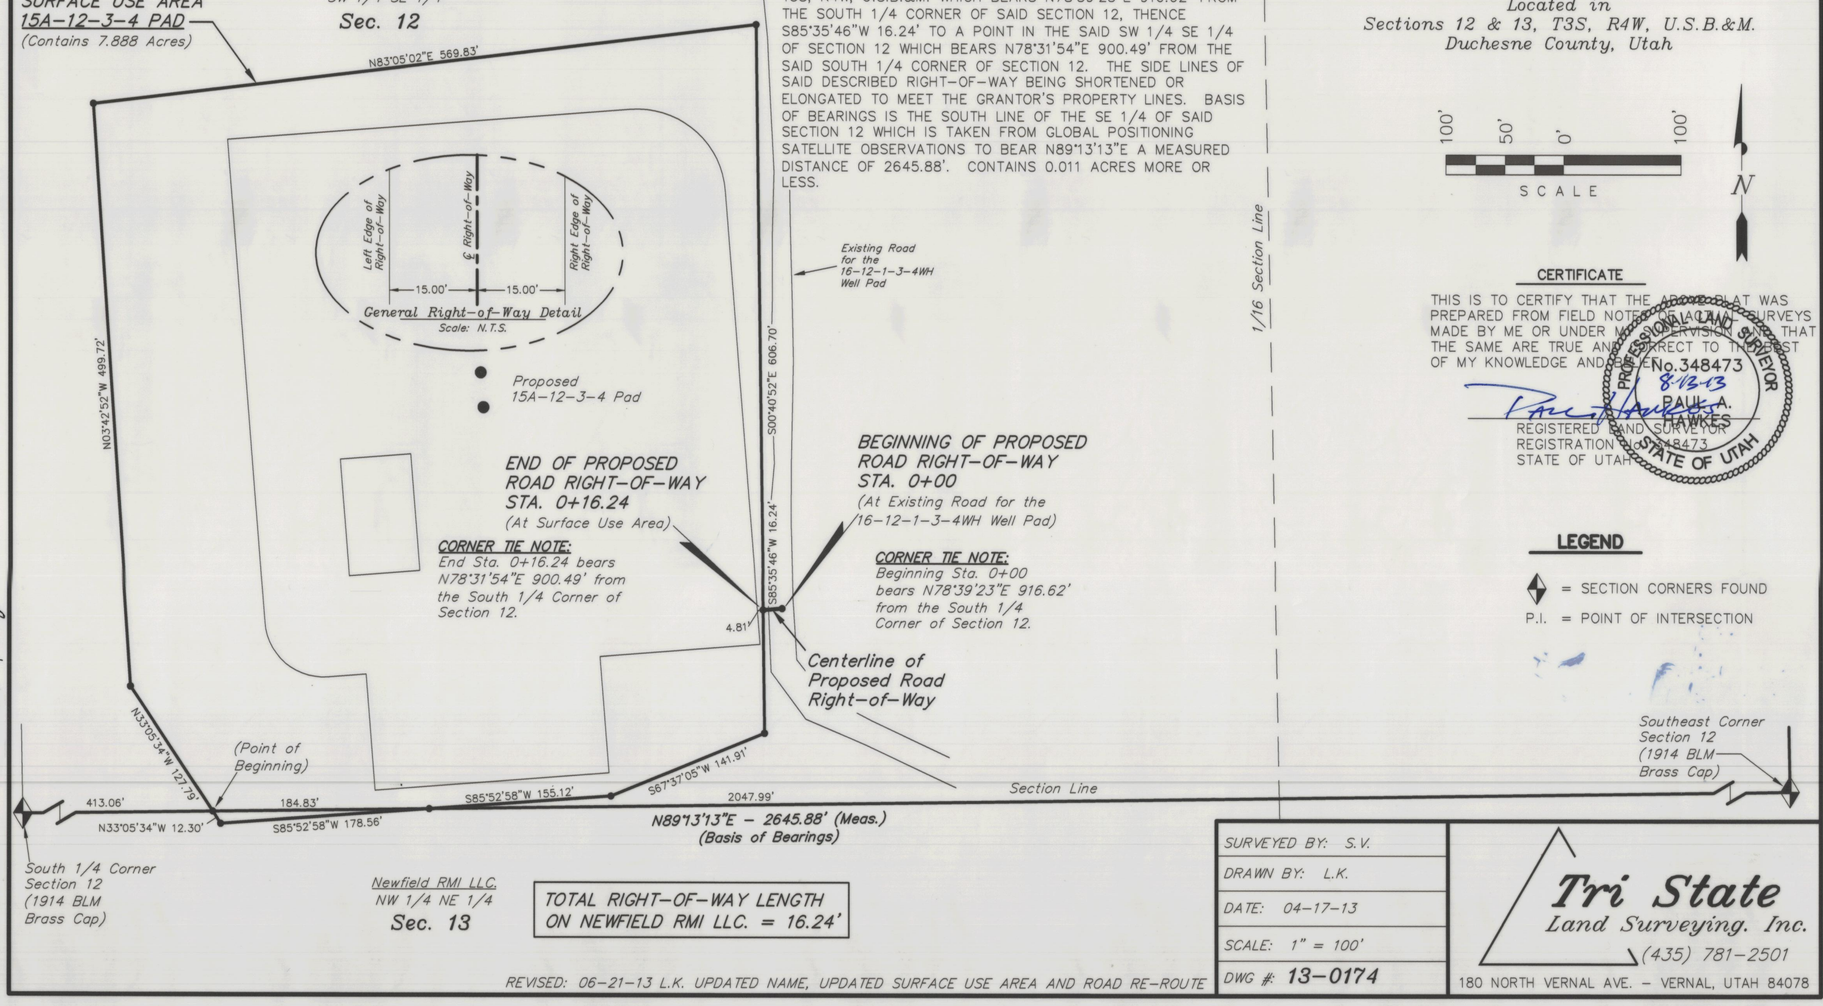

CORNER TIE NOTE:
End Sta. 0+16.24 bears N78°31'54"E 900.49' from the South 1/4 Corner of Section 12.

CORNER TIE NOTE:
Beginning Sta. 0+00 bears N78°39'23"E 916.62' from the South 1/4 Corner of Section 12.

SCALE: 100' 50' 0' 100'

CERTIFICATE

THIS IS TO CERTIFY THAT THE ABOVE PLAT WAS PREPARED FROM FIELD NOTES OF ACTUAL SURVEYS MADE BY ME OR UNDER MY SUPERVISION AND THAT THE SAME ARE TRUE AND CORRECT TO THE BEST OF MY KNOWLEDGE AND BELIEF.

PROFESSIONAL LAND SURVEYOR No. 348473 8-13-13 PAUL A. HAWKES STATE OF UTAH

REGISTERED LAND SURVEYOR
REGISTRATION NO. 348473
STATE OF UTAH

LEGEND

◆ = SECTION CORNERS FOUND

P.I. = POINT OF INTERSECTION

TOTAL RIGHT-OF-WAY LENGTH ON NEWFIELD RMI LLC. = 16.24'

SURVEYED BY: S.V.	
DRAWN BY: L.K.	
DATE: 04-17-13	
SCALE: 1" = 100'	
DWG #: 13-0174	

Tri State Land Surveying, Inc.
(435) 781-2501
180 NORTH VERNAL AVE. - VERNAL, UTAH 84078

REVISED: 06-21-13 L.K. UPDATED NAME, UPDATED SURFACE USE AREA AND ROAD RE-ROUTE

FILE: \\LEWIS\drawings\NEWFIELD 2013\15-12-3-4 PAD V2 (06-21-13)\dwg\PIPELINE.dwg

County Surveyor File # 2838