DRAWING NUMBER
SAFCO PRODUCTS • NEW HOPE, MINNESOTA
REORDER BY PART NUMBER 6551
DRAWING NUMBER
SAFCO PRODUCTS • NEW HOPE, MINNESOTA
REORDER BY PART NUMBER 6551
3646
SAFCO PRODUCTS • NEW HOPE, MINNESOTA
REORDER BY PART NUMBER 6551
DRAWING NUMBER
SAFCO PRODUCTS • NEW HOPE, MINNESOTA
REORDER BY PART NUMBER 6551

PROPERTY SURVEY FOR

DUCHESNE COUNTY

EMERGENCY OPERATIONS CENTER RIGHTS-OF-WAY

SECTION 31, TOWNSHIP 3 SOUTH, RANGE 4 WEST

UINTAH SPECIAL BASE & MERIDIAN

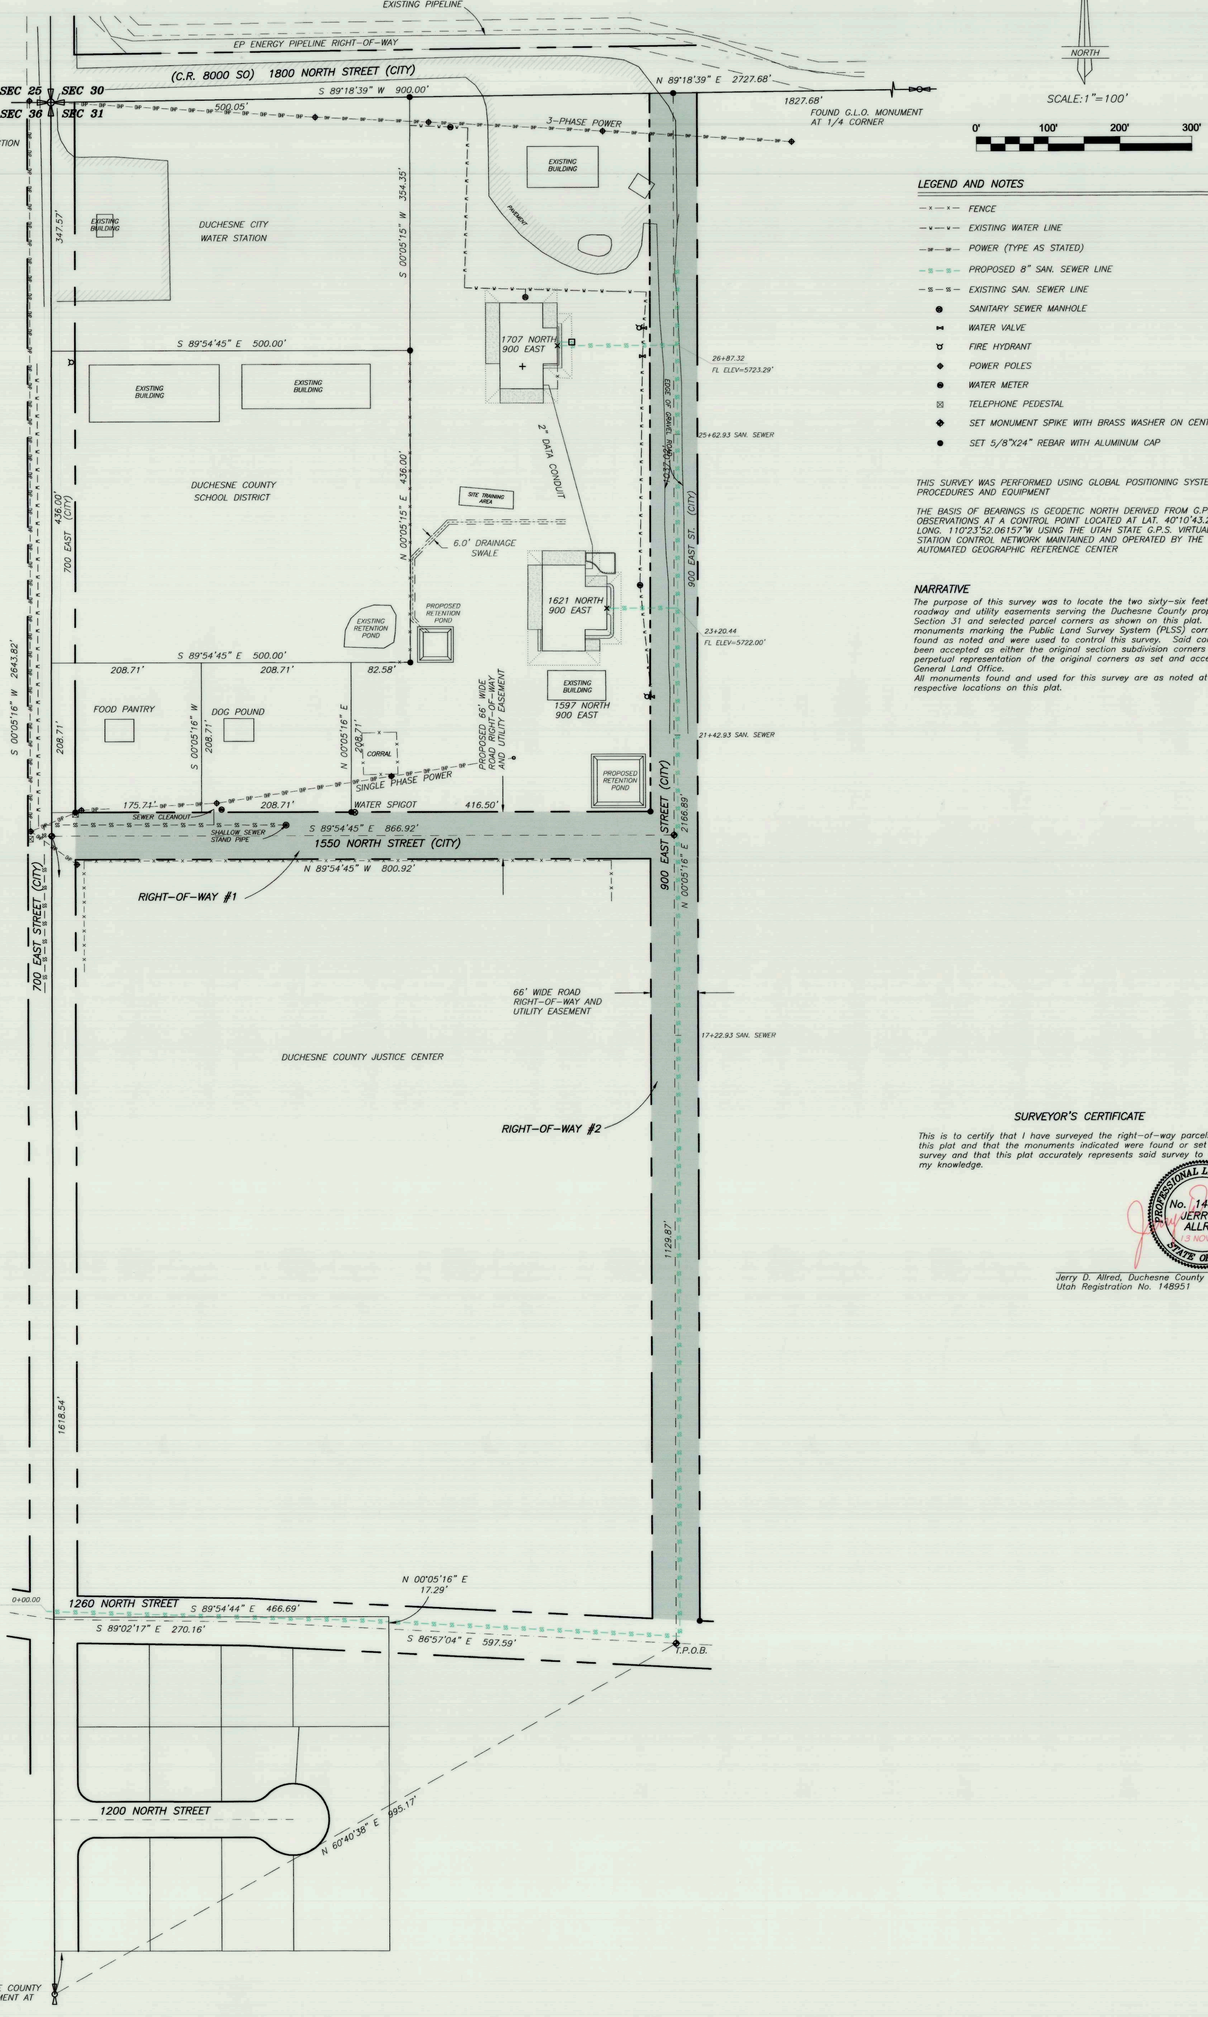

LEGEND AND NOTES

- —x—x— FENCE
- —v—v— EXISTING WATER LINE
- —w—w— POWER (TYPE AS STATED)
- —s—s— PROPOSED 8" SAN. SEWER LINE
- —s—s— EXISTING SAN. SEWER LINE
- ● SANITARY SEWER MANHOLE
- ⋈ WATER VALVE
- FIRE HYDRANT
- ◆ POWER POLES
- ● WATER METER
- ⊠ TELEPHONE PEDESTAL
- ◆ SET MONUMENT SPIKE WITH BRASS WASHER ON CENTERLINE
- ● SET 5/8"X24" REBAR WITH ALUMINUM CAP

THIS SURVEY WAS PERFORMED USING GLOBAL POSITIONING SYSTEM PROCEDURES AND EQUIPMENT

THE BASIS OF BEARINGS IS GEODETIC NORTH DERIVED FROM G.P.S. OBSERVATIONS AT A CONTROL POINT LOCATED AT LAT. 40°10'43.26237"N AND LONG. 110°23'52.06157"W USING THE UTAH STATE G.P.S. VIRTUAL REFERENCE STATION CONTROL NETWORK MAINTAINED AND OPERATED BY THE AUTOMATED GEOGRAPHIC REFERENCE CENTER

NARRATIVE

The purpose of this survey was to locate the two sixty-six feet wide roadway and utility easements serving the Duchesne County property in Section 31 and selected parcel corners as shown on this plat. The monuments marking the Public Land Survey System (PLSS) corners were found as noted and were used to control this survey. Said corners have been accepted as either the original section subdivision corners or a perpetual representation of the original corners as set and accepted by the General Land Office.
All monuments found and used for this survey are as noted at their respective locations on this plat.

SURVEYOR'S CERTIFICATE

This is to certify that I have surveyed the right-of-way parcels shown on this plat and that the monuments indicated were found or set during said survey and that this plat accurately represents said survey to the best of my knowledge.

PROFESSIONAL LAND SURVEYOR No. 148951 JERRY D. ALLRED 13 NOV 17 STATE OF UTAH

Jerry D. Allred, Duchesne County Surveyor
Utah Registration No. 148951

COUNTY SURVEYOR FILE NO. 3646

JERRY D. ALLRED & ASSOCIATES, INC.
SURVEYING CONSULTANTS
1235 NORTH 700 EAST---P.O. BOX 975
DUCHESNE, UTAH 84021
(435) 738-5352

REV 13 NOV 2017
13 MAY 2016
87-122-266