T3S, R5W, U.S.M.

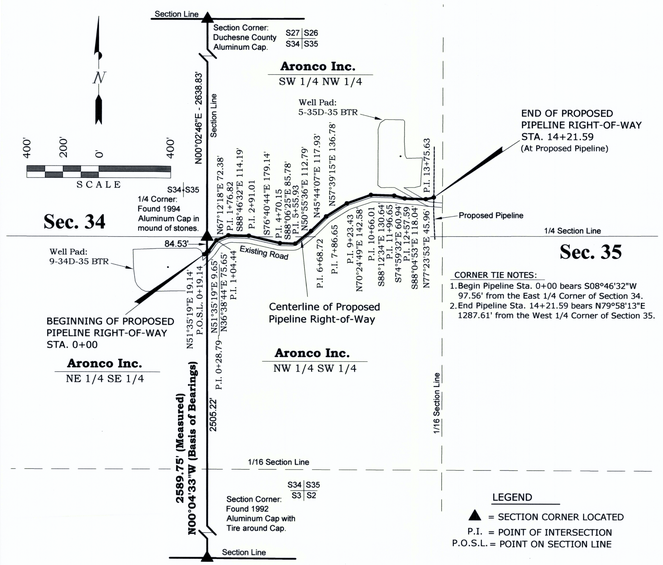

BILL BARRETT CORPORATION

PROPOSED PIPELINE RIGHT-OF-WAY ON PRIVATE LANDS SERVING THE 9-34D-35 BTR WELL SITE

Located In the NE 1/4 SE 1/4 of
Section 34, T3S, R5W, U.S.M. and the
West 1/2 of Section 35, T3S, R5W, U.S.M.
Duchesne County, Utah

CORNER TIE NOTES:

1. Begin Pipeline Sta. 0+00 bears S08°46'32"W 97.56' from the East 1/4 Corner of Section 34.
2. End Pipeline Sta. 14+21.59 bears N79°58'13"E 1287.61' from the West 1/4 Corner of Section 35.

LEGEND

▲ = SECTION CORNER LOCATED
P.I. = POINT OF INTERSECTION
P.O.S.L. = POINT ON SECTION LINE

PIPELINE RIGHT-OF-WAY DESCRIPTION

A RIGHT-OF-WAY FOR PIPELINE PURPOSES, BEING A 30' WIDE STRIP OF LAND LOCATED IN THE NE 1/4 SE 1/4 OF SECTION 34, T3S, R5W, U.S.M. AND THE WEST 1/2 OF SECTION 35, T3S, R5W, U.S.M. DUCHESNE COUNTY, UTAH. THE CENTERLINE OF SAID STRIP BEING DESCRIBED AS FOLLOWS:
BEGINNING AT A POINT IN THE NE 1/4 SE 1/4 OF SECTION 34, T3S, R5W, U.S.M., DUCHESNE COUNTY, UTAH WHICH BEARS S08°46'32"W 97.56' FROM THE EAST 1/4 CORNER OF SAID SECTION 34; THENCE N51°35'19"E 19.14' TO A POINT ON THE WEST LINE OF THE SW 1/4 OF SECTION 35, T3S, R5W, U.S.M. WHICH BEARS S00°04'33"E 84.53' FROM THE WEST 1/4 CORNER OF SAID SECTION 35; THENCE N51°35'19"E 9.65'; THENCE N36°38'44"E 75.65'; THENCE N67°12'18"E 72.38'; THENCE S88°46'32"E 114.19'; THENCE S76°40'44"E 179.14'; THENCE S88°06'25"E 85.78'; THENCE N50°55'36"E 112.79'; THENCE N45°44'07"E 117.93'; THENCE N57°39'15"E 136.78'; THENCE N70°24'49"E 142.58'; THENCE S88°12'34"E 130.64'; THENCE S74°59'32"E 60.94'; THENCE S88°04'53"E 118.04'; THENCE N77°23'53"E 45.96' TO A POINT IN THE SW 1/4 NW 1/4 OF SAID SECTION 35 WHICH BEARS N79°58'13"E 1287.61' FROM SAID WEST 1/4 CORNER OF SECTION 35. BASIS OF BEARINGS IS SAID WEST LINE OF THE SW 1/4 OF SECTION 35 WHICH IS TAKEN FROM GLOBAL POSITIONING SATELLITE OBSERVATIONS TO BEAR N00°04'33"W. CONTAINS 0.979 ACRES MORE OR LESS.

SURVEYOR'S CERTIFICATE

I BROCK J. SLAUGH, DO HEREBY CERTIFY THAT I AM A PROFESSIONAL LAND SURVEYOR AND THAT I HOLD CERTIFICATE #8704293 AS PRESCRIBED BY THE LAWS OF THE STATE OF UTAH. I FURTHER CERTIFY THAT THIS PLAT AND ITS COMPUTATIONS AND FIELD SURVEYS NECESSARY FOR THE DATA COMPILED HEREON WERE MADE BY ME OR UNDER MY DIRECT SUPERVISION AND THAT THE SAME ARE TRUE AND CORRECT TO THE BEST OF MY KNOWLEDGE AND BELIEF.

8-30-16

PROFESSIONAL LAND SURVEYOR
LICENSE NO. 8704293
STATE OF UTAH

PIPELINE RIGHT-OF-WAY WIDTHS / LENGTHS

SECTION	FROM	TO	WIDTH	LENGTH IN FEET	LENGTH IN RODS	LENGTH IN MILES	AREA IN ACRES
34	STA. 0+00	P.O.S.L. 0+19.14	30'	19.14'	1.16	0.0036	0.013
35	P.O.S.L. 0+19.14	STA. 14+21.59	30'	1,402.45'	85.00	0.2656	0.966
TOTAL				1,421.59'	86.16	0.269	0.979

SURVEYED BY: T.A. & M.S.B.
DRAWN BY: M.W.W.
DATE: 8-30-16
SCALE: 1" = 400'
FILE:

TIMBERLINE
Engineering & Land Surveying
209 North 300 West • Vernal, Utah
(435) 789-1365

County Surveyor's File # 3377

DRAWING NUMBER 3377