DRAWING NUMBER

DRAWING NUMBER 3378

SAFCO PRODUCTS • NEW HOPE, MINNESOTA HIGHER BY PART NUMBER 8551

T3S, R5W, U.S.M.

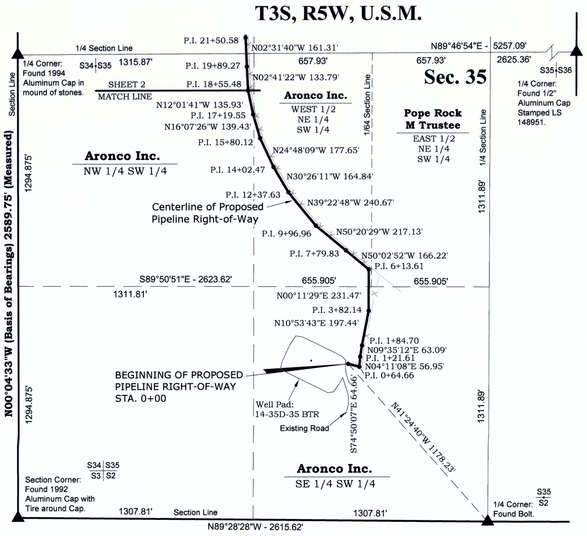

PIPELINE RIGHT-OF-WAY WIDTHS / LENGTHS							
OWNER	FROM	TO	WIDTH	LENGTH IN FEET	LENGTH IN RODS	LENGTH IN MILES	AREA IN ACRES
ARONCO INC.	STA. 0+00	P.O.1/16S.L. 34+36.86	30'	3,436.86'	208.29	0.651	2.367
ARTHUR L TAYLOR	P.O.1/16S.L. 34+36.86	STA. 34+53.36	30'	16.50'	1.0	0.003	0.011
TOTAL				3,453.36'	209.29	0.654	2.378

LEGEND

▲ = SECTION CORNER LOCATED

P.I. = POINT OF INTERSECTION

—X— = FENCE

BILL BARRETT CORPORATION

PROPOSED PIPELINE RIGHT-OF-WAY ON PRIVATE LANDS SERVING THE 14-35D-35 BTR WELL SITE

Located In the WEST 1/2 of
Section 35, T3S, R5W, U.S.M.
Duchesne County, Utah

N

400' 200' 0' 400'
SCALE

SURVEYOR'S CERTIFICATE

I BROCK J. SLAUGH, DO HEREBY CERTIFY THAT I AM A PROFESSIONAL LAND SURVEYOR AND THAT I HOLD CERTIFICATE #8704293 AS PRESCRIBED BY THE LAWS OF THE STATE OF UTAH. I FURTHER CERTIFY THAT THIS PLAT AND ITS COMPUTATIONS AND FIELD SURVEYS NECESSARY FOR THE DATA COMPILED HEREON WERE MADE BY ME OR UNDER MY DIRECT SUPERVISION AND THAT THE SAME ARE TRUE AND CORRECT TO THE BEST OF MY KNOWLEDGE AND BELIEF.

8-30-2016

PROFESSIONAL LAND SURVEYOR
LICENSE NO. 8704293
STATE OF UTAH

SURVEYED BY: T.A. & M.S.B.	
DRAWN BY: M.W.W.	
DATE: 8-19-16	
SCALE: 1" = 400'	
DATE REVISED: 8-30-16 M.W.W.	

TIMBERLINE
Engineering & Land Surveying
209 North 300 West • Vernal, Utah
(435) 789-1365

SHEET 1 OF 2

T3S, R5W, U.S.M.

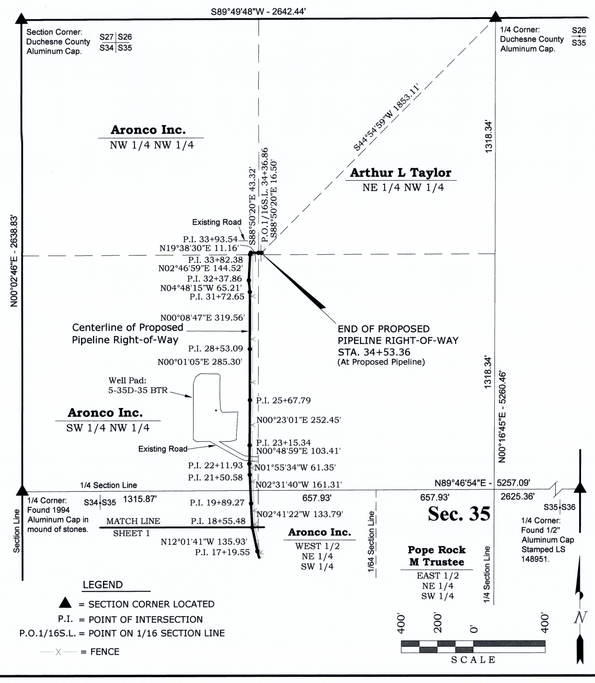

LEGEND

▲ = SECTION CORNER LOCATED

P.I. = POINT OF INTERSECTION

P.O.1/16S.L. = POINT ON 1/16 SECTION LINE

—X— = FENCE

BILL BARRETT CORPORATION

PROPOSED PIPELINE RIGHT-OF-WAY ON PRIVATE LANDS SERVING THE 14-35D-35 BTR WELL SITE

Located In the WEST 1/2 of
Section 35, T3S, R5W, U.S.M.
Duchesne County, Utah

PIPELINE RIGHT-OF-WAY DESCRIPTION

A RIGHT-OF-WAY FOR PIPELINE PURPOSES, BEING A 30' WIDE STRIP OF LAND LOCATED IN THE WEST 1/2 OF SECTION 35, T3S, R5W, U.S.M. DUCHESNE COUNTY, UTAH. THE CENTERLINE OF SAID STRIP BEING DESCRIBED AS FOLLOWS:
BEGINNING AT A POINT IN THE SE 1/4 SW 1/4 OF SECTION 35, T3S, R5W, U.S.M., DUCHESNE COUNTY, UTAH WHICH BEARS N41°24'40"W 1178.23' FROM THE SOUTH 1/4 CORNER OF SAID SECTION; THENCE S74°50'07"E 64.66'; THENCE N04°11'08"E 56.95'; THENCE N09°35'12"E 63.09'; THENCE N10°53'43"E 197.44'; THENCE N00°11'29"E 231.47'; THENCE N50°02'52"W 166.22'; THENCE N50°20'29"W 217.13'; THENCE N39°22'48"W 240.67'; THENCE N30°26'11"W 164.84'; THENCE N24°48'09"W 177.65'; THENCE N16°07'26"W 139.43'; THENCE N12°01'41"W 135.93'; THENCE N02°41'22"W 133.79'; THENCE N02°31'40"W 161.31'; THENCE N01°55'34"W 61.35'; THENCE N00°48'59"E 103.41'; THENCE N00°23'01"E 252.45'; THENCE N00°01'05"E 285.30'; THENCE N00°08'47"E 319.56'; THENCE N04°48'15"W 65.21'; THENCE N02°46'59"E 144.52'; THENCE N19°38'30"E 11.16'; THENCE S88°50'20"E 59.82' TO A POINT IN THE NE 1/4 NW 1/4 OF SAID SECTION WHICH BEARS S44°54'59"W 1853.11' FROM THE NORTH 1/4 CORNER OF SAID SECTION. BASIS OF BEARINGS IS THE WEST LINE OF THE SW 1/4 OF SAID SECTION WHICH IS TAKEN FROM GLOBAL POSITIONING SATELLITE OBSERVATIONS TO BEAR N00°04'33"W. CONTAINS 2.378 ACRES MORE OR LESS.

SURVEYOR'S CERTIFICATE

I BROCK J. SLAUGH, DO HEREBY CERTIFY THAT I AM A PROFESSIONAL LAND SURVEYOR AND THAT I HOLD CERTIFICATE #8704293 AS PRESCRIBED BY THE LAWS OF THE STATE OF UTAH. I FURTHER CERTIFY THAT THIS PLAT AND ITS COMPUTATIONS AND FIELD SURVEYS NECESSARY FOR THE DATA COMPILED HEREON WERE MADE BY ME OR UNDER MY DIRECT SUPERVISION AND THAT THE SAME ARE TRUE AND CORRECT TO THE BEST OF MY KNOWLEDGE AND BELIEF.

8-30-2016

PROFESSIONAL LAND SURVEYOR
LICENSE NO. 8704293
STATE OF UTAH

SURVEYED BY: T.A. & M.S.B.	
DRAWN BY: M.W.W.	
DATE: 8-19-16	
SCALE: 1" = 400'	
DATE REVISED: 8-30-16 M.W.W.	

TIMBERLINE
Engineering & Land Surveying
209 North 300 West • Vernal, Utah
(435) 789-1365

SHEET 2 OF 2

County Surveyor's File # 3378