DRAWING NUMBER

DRAWING NUMBER 3430

T3S, R6W, U.S.M.

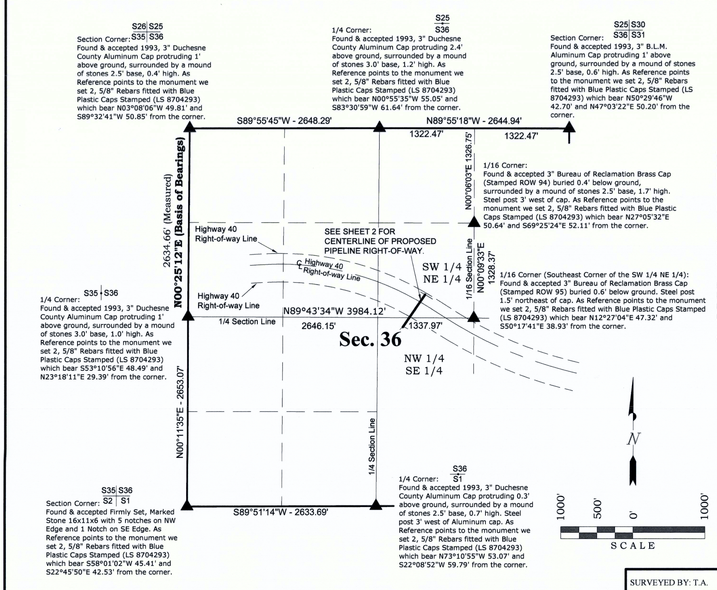

LEGEND

▲ = SECTION CORNER LOCATED

RIG II, LLC

PROPOSED PIPELINE RIGHT-OF-WAY ON PRIVATE LANDS SERVING THE 1-2D-46 BTR WELL SITE

Located In the SW 1/4 NE 1/4
and the NW 1/4 SE 1/4 of
Section 36, T3S, R6W, U.S.M.
Duchesne County, Utah

SURVEYOR'S NARRATIVE

WE WERE ASKED BY RIG II, LLC PERSONNEL TO SURVEY THE PROPOSED EASEMENT AND/OR RIGHT-OF-WAY SHOWN HEREON. THE PURPOSE OF THIS SURVEY IS TO PROVIDE A GRAPHICAL REPRESENTATION AND LEGAL DESCRIPTION OF THIS ITEM.

THIS PLAT DEPICTS PROPOSED BOUNDARIES. THESE BOUNDARIES WILL NOT BE FINALIZED UNTIL APPROPRIATE EASEMENT DOCUMENTS HAVE BEEN COMPLETED.

THE FOLLOWING REFERENCE MATERIAL WAS USED IN THIS SURVEY:

- G.L.O. SURVEY PLATS AND NOTES.
- DEEDS AS INDICATED HEREON.
- UDOT RIGHT OF WAY PLATS

BASIS OF BEARINGS IS THE WEST LINE OF THE NW 1/4 WHICH IS CALCULATED FROM GLOBAL POSITIONING SATELLITE OBSERVATIONS TO BEAR N00°25'12"E. LINEAL UNITS USED ARE U.S. SURVEY FOOT. TRIMBLE G.P.S. EQUIPMENT WAS USED IN PERFORMANCE OF THIS SURVEY.

CONTROLLING SECTION CORNERS USED IN THIS SURVEY ARE IDENTIFIED HEREON.

SURVEYOR'S CERTIFICATE

I BROCK J. SLAUGH, DO HEREBY CERTIFY THAT I AM A PROFESSIONAL LAND SURVEYOR AND THAT I HOLD CERTIFICATE #8704293 AS PRESCRIBED BY THE LAWS OF THE STATE OF UTAH. I FURTHER CERTIFY THAT THIS PLAT AND ITS COMPUTATIONS AND FIELD SURVEYS NECESSARY FOR THE DATA COMPILED HEREON WERE MADE BY ME OR UNDER MY DIRECT SUPERVISION AND THAT THE SAME ARE TRUE AND CORRECT TO THE BEST OF MY KNOWLEDGE AND BELIEF.

PROFESSIONAL LAND SURVEYOR
LICENSE NO. 8704293
STATE OF UTAH

SURVEYED BY: T.A.	
DRAWN BY: M.W.W.	
DATE: 12-6-16	
SCALE: 1" = 1000'	
FILE:	

TIMBERLINE
Engineering & Land Surveying
209 North 300 West • Vernal, Utah
(435) 789-1365

SHEET 1 OF 2

T3S, R6W, U.S.M.

PIPELINE RIGHT-OF-WAY WIDTHS / LENGTHS

OWNER	FROM	TO	WIDTH	LENGTH IN FEET	LENGTH IN RODS	LENGTH IN MILES	AREA IN ACRES
WILLIAM H PETERSON	STA. 0+00	P.O.R.L 1+74.47	30'	174.47'	10.57	0.033	0.1202
HIGHWAY 40	P.O.R.L 1+74.47	STA. 5+49.69	30'	375.22'	22.74	0.071	0.2584
TOTAL				549.69'	33.31	0.104	0.379

TIES FROM CENTER EAST 1/16 CORNER SECTION 36 TO HIGHWAY ROW MARKERS

MARKER	BEARING	DISTANCE
1	S33°16'36"W	455.23'
2	N66°58'33"W	369.24'
3	N65°42'05"W	418.45'
4	N62°06'55"W	824.68'
5	N87°39'44"W	926.87'

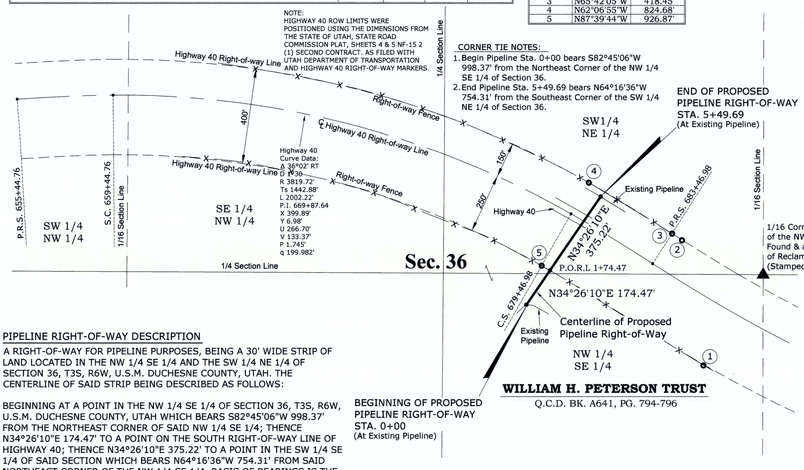

RIG II, LLC

PROPOSED PIPELINE RIGHT-OF-WAY ON PRIVATE LANDS SERVING THE 1-2D-46 BTR WELL SITE

Located In the SW 1/4 NE 1/4
and the NW 1/4 SE 1/4 of
Section 36, T3S, R6W, U.S.M.
Duchesne County, Utah

PIPELINE RIGHT-OF-WAY DESCRIPTION

A RIGHT-OF-WAY FOR PIPELINE PURPOSES, BEING A 30' WIDE STRIP OF LAND LOCATED IN THE NW 1/4 SE 1/4 AND THE SW 1/4 NE 1/4 OF SECTION 36, T3S, R6W, U.S.M. DUCHESNE COUNTY, UTAH. THE CENTERLINE OF SAID STRIP BEING DESCRIBED AS FOLLOWS:

BEGINNING AT A POINT IN THE NW 1/4 SE 1/4 OF SECTION 36, T3S, R6W, U.S.M. DUCHESNE COUNTY, UTAH WHICH BEARS S82°45'06"W 998.37' FROM THE NORTHEAST CORNER OF SAID NW 1/4 SE 1/4; THENCE N34°26'10"E 174.47' TO A POINT ON THE SOUTH RIGHT-OF-WAY LINE OF HIGHWAY 40; THENCE N34°26'10"E 375.22' TO A POINT IN THE SW 1/4 SE 1/4 OF SAID SECTION WHICH BEARS N64°16'36"W 754.31' FROM SAID NORTHEAST CORNER OF THE NW 1/4 SE 1/4. BASIS OF BEARINGS IS THE WEST LINE OF THE NW 1/4 OF SAID SECTION WHICH IS TAKEN FROM GLOBAL POSITIONING SATELLITE OBSERVATIONS TO BEAR N00°25'12"E. CONTAINS 0.379 ACRES MORE OR LESS.

NOTE:
Book (BK) and Page (PG) refer to items on file with the Recorder's Office of Duchesne County, Utah.

LEGEND

▲ = SECTION CORNER LOCATED
P.O.R.L. = POINT ON RIGHT-OF-WAY LINE (HIGHWAY 40)
① ⊙ = HIGHWAY 40 RIGHT-OF-WAY MARKER (BRASS CAP MONUMENT)
Q.C.D. = QUIT CLAIM DEED
ROW = RIGHT-OF-WAY

SURVEYOR'S CERTIFICATE

I BROCK J. SLAUGH, DO HEREBY CERTIFY THAT I AM A PROFESSIONAL LAND SURVEYOR AND THAT I HOLD CERTIFICATE #8704293 AS PRESCRIBED BY THE LAWS OF THE STATE OF UTAH. I FURTHER CERTIFY THAT THIS PLAT AND ITS COMPUTATIONS AND FIELD SURVEYS NECESSARY FOR THE DATA COMPILED HEREON WERE MADE BY ME OR UNDER MY DIRECT SUPERVISION AND THAT THE SAME ARE TRUE AND CORRECT TO THE BEST OF MY KNOWLEDGE AND BELIEF.

PROFESSIONAL LAND SURVEYOR
LICENSE NO. 8704293
STATE OF UTAH

SURVEYED BY: T.A.	
DRAWN BY: M.W.W.	
DATE: 12-6-16	
SCALE: 1" = 300'	
FILE:	

TIMBERLINE
Engineering & Land Surveying
209 North 300 West • Vernal, Utah
(435) 789-1365

SHEET 2 OF 2

County Surveyor's File # 3430