SAFCO PRODUCTS • NEW HOPE, MINNESOTA
REORDER BY PART NUMBER 6551

RIG II, LLC

PROPOSED PIPELINE RIGHT-OF-WAY ON PRIVATE LANDS SERVING THE BTR 14-25-D-37 WELL SITE

Located In the SE 1/4 SW 1/4 of
Section 25, T3S, R7W, U.S.M., the North 1/2 of the North 1/2
of Section 36, T3S, R7W, U.S.M., the NW 1/4 NW 1/4 of
Section 31, T3S, R6W, U.S.M.
Duchesne County, Utah

PIPELINE RIGHT-OF-WAY WIDTHS / LENGTHS

OWNERSHIP	FROM	TO	WIDTH	LENGTH IN FEET	LENGTH IN RODS	LENGTH IN MILES	AREA IN ACRES
BACHMANN-BOSWELL LIVING TRUST	STA. 0+00	P.O.S.L. 0+21.44	30'	21.44'	1.30	0.0041	0.015
LAURA DEWHURST	P.O.S.L. 0+21.44	P.O.P.L. 4+26.13	30'	404.69'	24.53	0.0766	0.279
IVAN SADLIER	P.O.P.L. 4+26.13	P.O.P.L. 10+43.21	30'	617.08'	37.40	0.1169	0.425
WAYLAND WYATT CHOCK	P.O.P.L. 10+43.21	P.O.P.L. 15+48.75	30'	505.54'	30.64	0.0957	0.348
STEVE & DEBRA HARKEY	P.O.P.L. 15+48.75	P.O.P.L. 20+77.65	30'	528.90'	32.05	0.1002	0.364
MICHAEL & PAMELA MCNEW	P.O.P.L. 20+77.65	P.O.P.L. 25+36.17	30'	458.52'	27.79	0.0868	0.316
ROBERT KRUEGER EXEMPT TRUST UDT	P.O.P.L. 25+36.17	P.O.P.L. 29+83.55	30'	447.38'	27.11	0.0847	0.308
JERRY PENDLETON	P.O.P.L. 29+83.55	P.O.P.L. 34+20.56	30'	437.01'	26.49	0.0828	0.301
AARON & CELESTE JANSEN	P.O.P.L. 34+20.56	P.O.P.L. 38+47.89	30'	427.33'	25.90	0.0809	0.294
CLARK CROWTHER	P.O.P.L. 38+47.89	P.O.S.L. 42+66.16	30'	418.27'	25.35	0.0792	0.288
ROBERT GIASE	P.O.S.L. 42+66.16	STA. 46+38.24	30'	372.08'	22.55	0.0705	0.256
		TOTAL		4,638.24'	281.11	0.8784	3.194

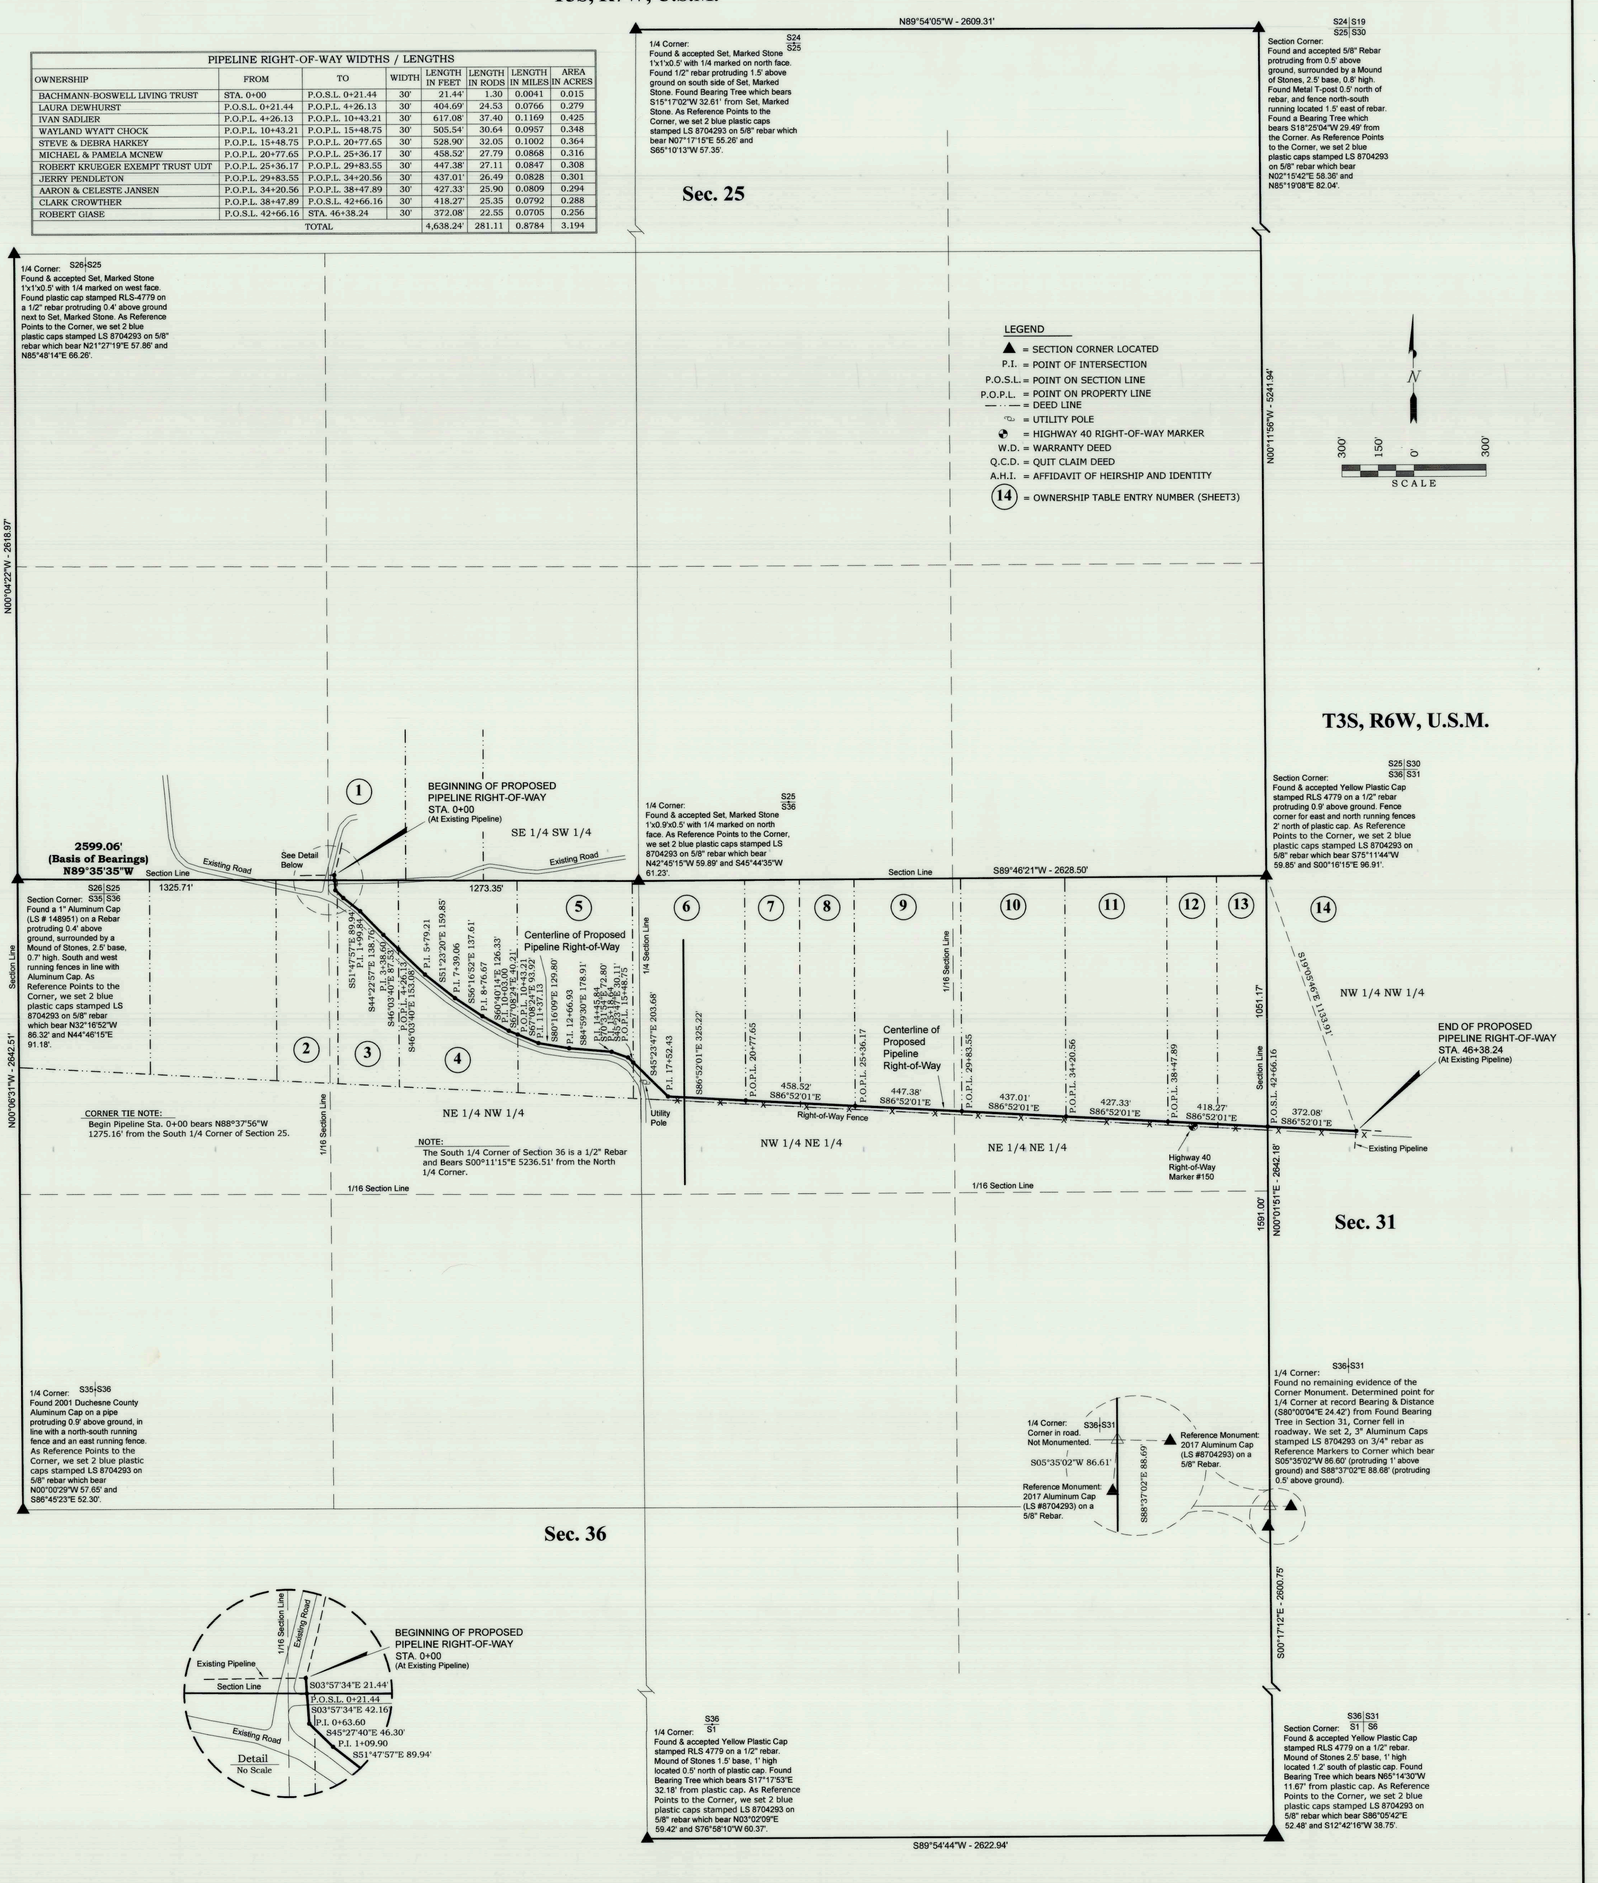

PARCEL OWNERSHIP

#	OWNERSHIP	SECTION	TOWNSHIP RANGE	PARCEL	SERIAL #	DEED TYPE	BOOK	PAGE(S)
1	BACHMANN-BOSWELL LIVING TRUST	25	T3S, R7W	00-0014-0438	CMT-0009-0006	W.D.	A503	110-111
2	LAURA DEWHURST	36	T3S, R7W	00-0014-1105	CMT-0009-0073W	Q.C.D.	A393	435
3	LAURA DEWHURST	36	T3S, R7W	00-0029-7956	CMT-0009-0073E	Q.C.D.	A393	435
4	IVAN SADLIER	36	T3S, R7W	00-0014-1097	CMT-0009-0072	W.D.	A720	637-638
5	WAYLAND WYATT CHOCK	36	T3S, R7W	00-0014-1089	CMT-0009-0071	Q.C.D.	A0333	446
6	STEVE & DEBRA HARKEY	36	T3S, R7W	00-0014-1071	CMT-0009-0070	W.D.	A0335	434
7	MICHAEL & PAMELA MCNEW	36	T3S, R7W	00-0014-1063	CMT-0009-0069W	W.D.	A547	805
8	MICHAEL & PAMELA MCNEW	36	T3S, R7W	00-0027-6497	CMT-0009-0069E	W.D.	A652	633-634
9	ROBERT KRUEGER EXEMPT TRUST UDT	36	T3S, R7W	00-0014-1055	CMT-0009-0068	W.D.	A515	232
10	JERRY PENDLETON	36	T3S, R7W	00-0014-1048	CMT-0009-0067	W.D.	A624	389-390
11	AARON & CELESTE JANSEN	36	T3S, R7W	00-0014-1030	CMT-0009-0066	W.D.	A477	499
12	CLARK CROWTHER	36	T3S, R7W	00-0029-3476	CMT-0009-0065W	W.D.	A683	107
13	CLARK CROWTHER	36	T3S, R7W	00-0014-1022	CMT-0009-0065E	W.D.	A716	580-581
14	ROBERT GIASE	31	T3S, R6W	00-0008-6284	3486-0001	W.D.	A-14	61
						A.H.I.	A518	371-373

PIPELINE RIGHT-OF-WAY DESCRIPTION

A RIGHT-OF-WAY FOR PIPELINE PURPOSES, BEING A 30' WIDE STRIP OF LAND LOCATED IN THE SE 1/4 SW 1/4 OF SECTION 25, T3S, R7W, U.S.M., THE NORTH 1/2 OF THE NORTH 1/2 OF SECTION 36, T3S, R7W, U.S.M., AND THE NW 1/4 NW 1/4 OF SECTION 31, T3S, R6W, U.S.M., DUCHESNE COUNTY, UTAH. THE CENTERLINE OF SAID STRIP BEING DESCRIBED AS FOLLOWS:

BEGINNING AT A POINT IN THE SE 1/4 SW 1/4 OF SECTION 25, T3S, R7W, U.S.M. DUCHESNE COUNTY, UTAH WHICH BEARS N88°37'56"W 1275.16' FROM THE SOUTH 1/4 CORNER OF SAID SECTION; THENCE S03°57'34"E 21.44' TO A POINT ON THE NORTH LINE OF THE NW 1/4 OF SECTION 36, T3S, R7W, U.S.M. WHICH BEARS N89°35'35"W 1273.35' FROM THE NORTH 1/4 CORNER OF SAID SECTION 36; THENCE S03°57'34"E 42.16'; THENCE S45°27'40"E 46.30'; THENCE S51°47'57"E 89.94'; THENCE S44°22'57"E 233.79'; THENCE S86°52'01"E 2513.73' TO A POINT ON THE WEST LINE OF THE NW 1/4 OF SECTION 31, T3S, R6W, U.S.M. WHICH BEARS S00°01'51"W 1051.17' FROM THE NORTHWEST CORNER OF SAID SECTION 31; THENCE S86°52'01"E 372.08' TO A POINT IN THE NW 1/4 NW 1/4 OF SAID SECTION 31 WHICH BEARS S19°05'46"E 1133.91' FROM SAID NORTHWEST CORNER OF SECTION 31. BASIS OF BEARINGS IS SAID NORTH LINE OF THE NW 1/4 OF SECTION 36 WHICH IS TAKEN FROM GLOBAL POSITIONING SATELLITE OBSERVATIONS TO BEAR N89°35'35"W. CONTAINS 3.194 ACRES MORE OR LESS.

SURVEYOR'S CERTIFICATE

I BROCK J. SLAUGH, DO HEREBY CERTIFY THAT I AM A PROFESSIONAL LAND SURVEYOR AND THAT I HOLD CERTIFICATE #8704293 AS PRESCRIBED BY THE LAWS OF THE STATE OF UTAH. I FURTHER CERTIFY THAT THIS PLAT AND ITS COMPUTATIONS AND FIELD SURVEYS NECESSARY FOR THE DATA COMPILED HEREON WERE MADE BY ME OR UNDER MY DIRECT SUPERVISION AND THAT THE SAME ARE TRUE AND CORRECT TO THE BEST OF MY KNOWLEDGE AND BELIEF.

06/27/2017
PROFESSIONAL LAND SURVEYOR
LICENSE NO. 8704293
STATE OF UTAH

SURVEYED BY: T.A./A.F.	TIMBERLINE Engineering & Land Surveying
DRAWN BY: S.M.R.	209 North 300 West • Vernal, Utah
DATE: 6-8-17	(435) 789-1365
SCALE: 1" = 300'	
FILE:	

County Surveyor's File # 3555