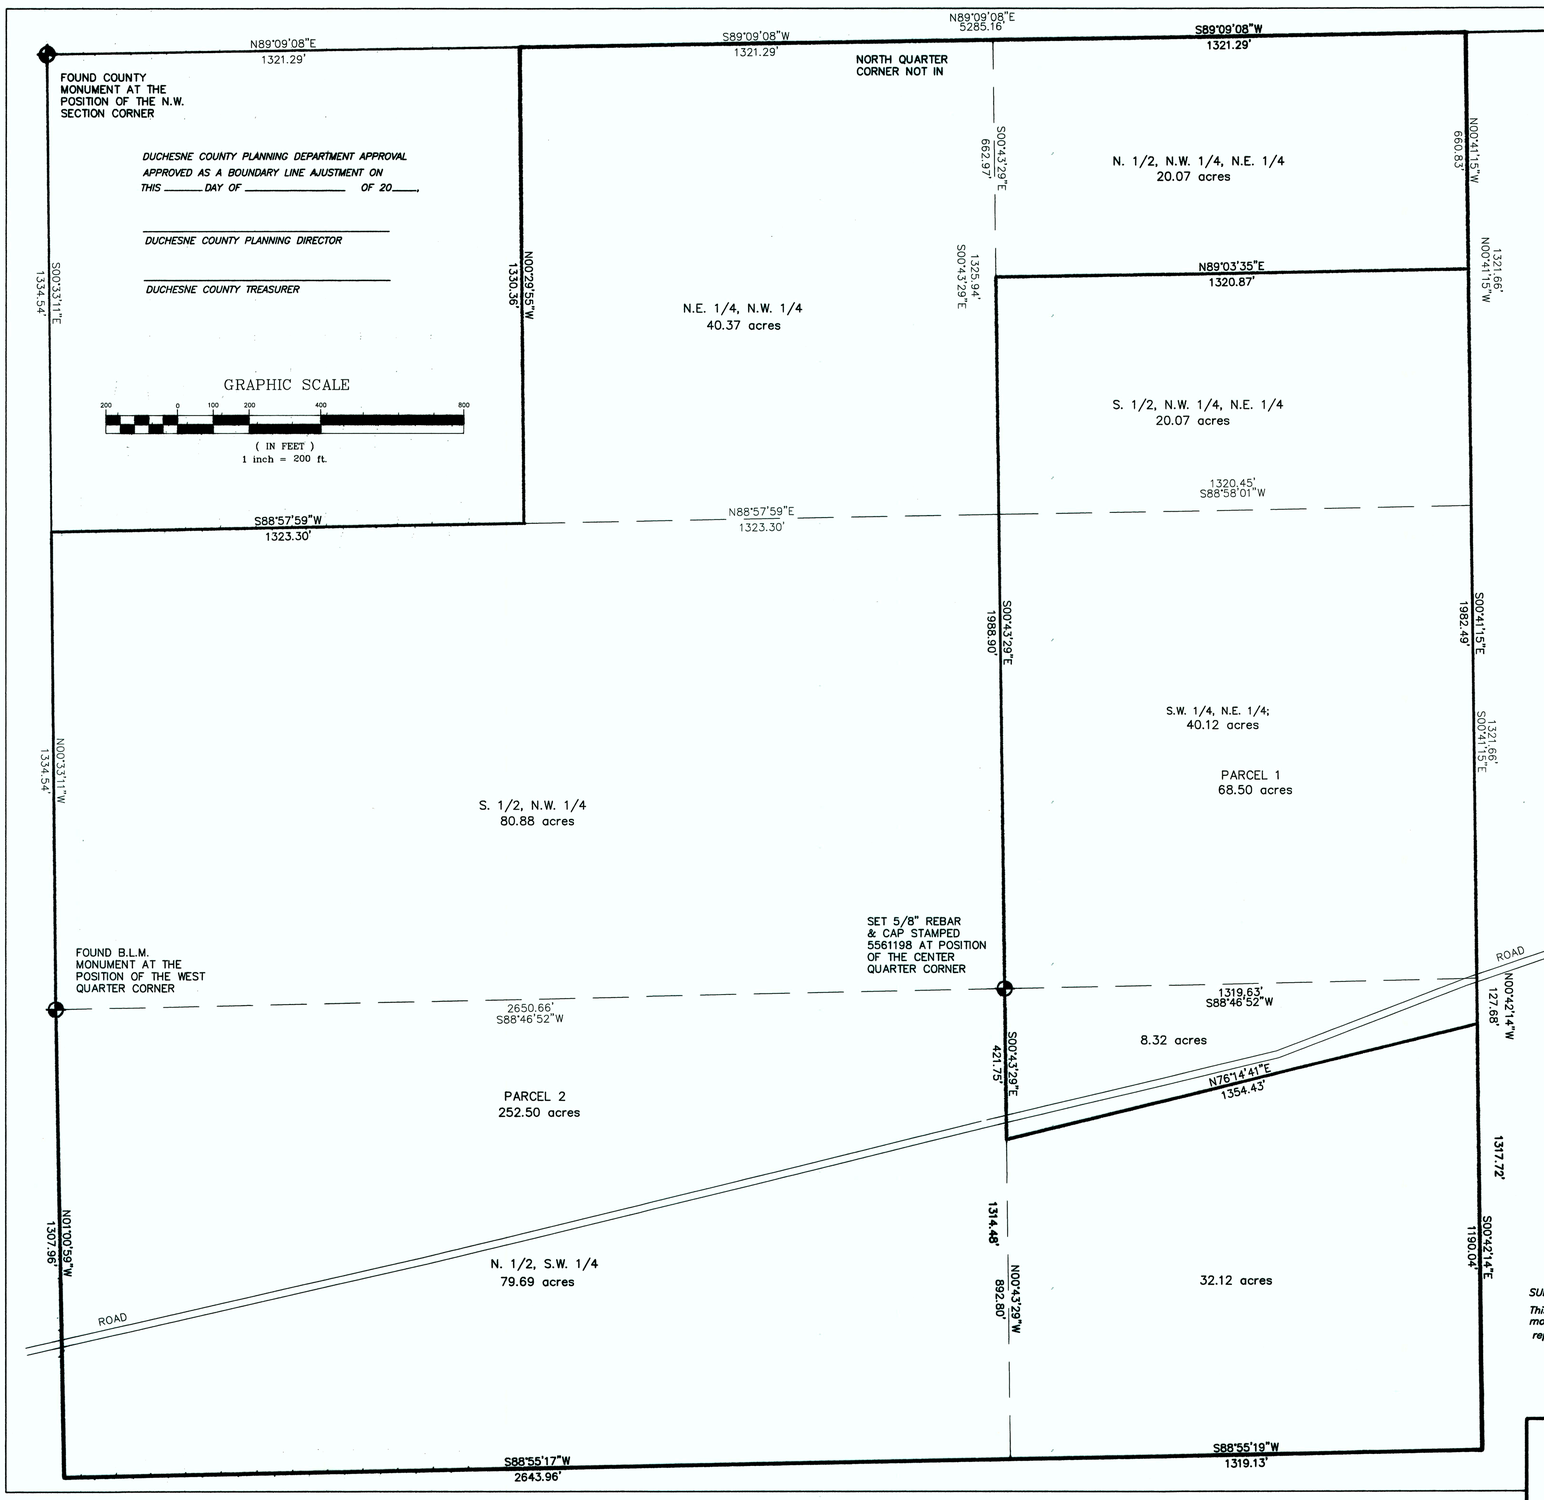

BOUNDARY LINE AJUSTMENT SURVEY FOR

EEI INC.

SECTION 18, TOWNSHIP 4 SOUTH RANGE 2 WEST UINTAH SPECIAL BASE & MERIDIAN

PARCEL 1

S.W. 1/4, N.E. 1/4; &
S. 1/2, N.W. 1/4, N.E. 1/4 & ALSO
BEGINNING AT THE CENTER QUARTER CORNER OF SECTION 18, T. 4 S., R. 2 W. USB&M
THENCE S. 0°43'29" E. 421.75 FEET; THENCE N. 76°14'41" E. 1354.43 FEET;
THENCE N 0°42'14" W. 127.68 FEET; THENCE S 88°46'52" W. 1319.63 FEET
TO THE POINT OF BEGINNING.
TOTAL PARCEL CONTAINING 68.50 ACRES

PARCEL 2

N. 1/2, S.W. 1/4 &
S. 1/2, N.W. 1/4 &
N.E. 1/4, N.W. 1/4 &
N. 1/2, N.W. 1/4, N.E. 1/4 & ALSO,
BEGINNING 421.75 FEET S. 0°43'29" E. OF THE CENTER QUARTER CORNER
OF SECTION 18, T. 4 S., R. 2 W. USB&M
THENCE S. 0°43'29" E. 892.80 FEET; THENCE N. 88°55'19" E. 1319.13 FEET;
THENCE N 0°42'14" W. 1190.04 FEET; THENCE S 76°14'41" W. 1354.43 FEET
TO THE POINT OF BEGINNING.
TOTAL PARCEL CONTAINING 252.50 ACRES

COUNTY RECORDER CERTIFICATE

STATE OF UTAH)
) SS
COUNTY OF DUCHESNE)

THIS IS TO CERTIFY THAT THIS PLAT WAS FILED FOR RECORDING IN THE COUNTY RECORDER'S OFFICE ON THE

_____ 20_____ AT _____ O'CLOCK AND IS DULY RECORDED

BOOK _____ *PAGE* _____

FILE NUMBER _____

_____
DUCHESNE COUNTY RECORDER

OWNER'S CERTIFICATE
KNOW ALL MEN BY THESE PRESENTED: THAT WE THE UNDERSIGNED, WARRANT OWNERSHIP OF PARCELS DESCRIBED BELOW, AND DO HEREBY ESTABLISH AND AGREE ON AND PLACE OUR COMMON BOUNDARY LINE BETWEEN OUR INDIVIDUAL PROPERTIES AS SHOWN ON THIS PLAT.

ACKNOWLEDGMENT

STATE OF UTAH)
) SS
COUNTY OF)

ON THE DATE SHOWN BY EACH SIGNATURE, PERSONALLY APPEARED BEFORE ME THE SIGNER OF THE ABOVE CERTIFICATE WHO DULY ACKNOWLEDGED TO ME THAT THEY DID EXECUTE THE SAME.

MY COMMISSION EXPIRES _____ _____
NOTARY PUBLIC

TODD REMUND MOON	*ENVIRONMENTAL ENERGY INNOVATIONS*	*TITLE*
KENNETH ALTON MOON		

SURVEYOR'S CERTIFICATE

This is to certify that I have surveyed the parcel of land shown on this plat, and that the monuments indicated were found or set during said survey, and that this plat accurately represents said survey to the best of my knowledge.

PROFESSIONAL LAND SURVEYOR No. 5561198 RODNEY N. ROWLEY STATE OF UTAH

Rodney N. Rowley , Registered Land Surveyor,
Certificate No. 5561198 , (Utah)

County Surveyor's File # 2531

R.N.R. SURVEYING INC.
P.O. Box 250
Duchesne, Utah 84021
435-823-5556 435-738-2607

DRAWN BY: RR
SCALE: 1" = 200'
DATE: 25 JAN 2012
JOB NUMBER 2011-223-2