DIVISION OF WILDLIFE RESOURCES

Property Boundary Line Survey
Along the SW 1/4 of
Section 31, T4S, R4W, U.S.B.&M.
Also, Along the West Line of the NW 1/4 and
the North Line of the S 1/2 of
Section 6, T5S, R4W, U.S.B.&M.
Duchesne County, Utah

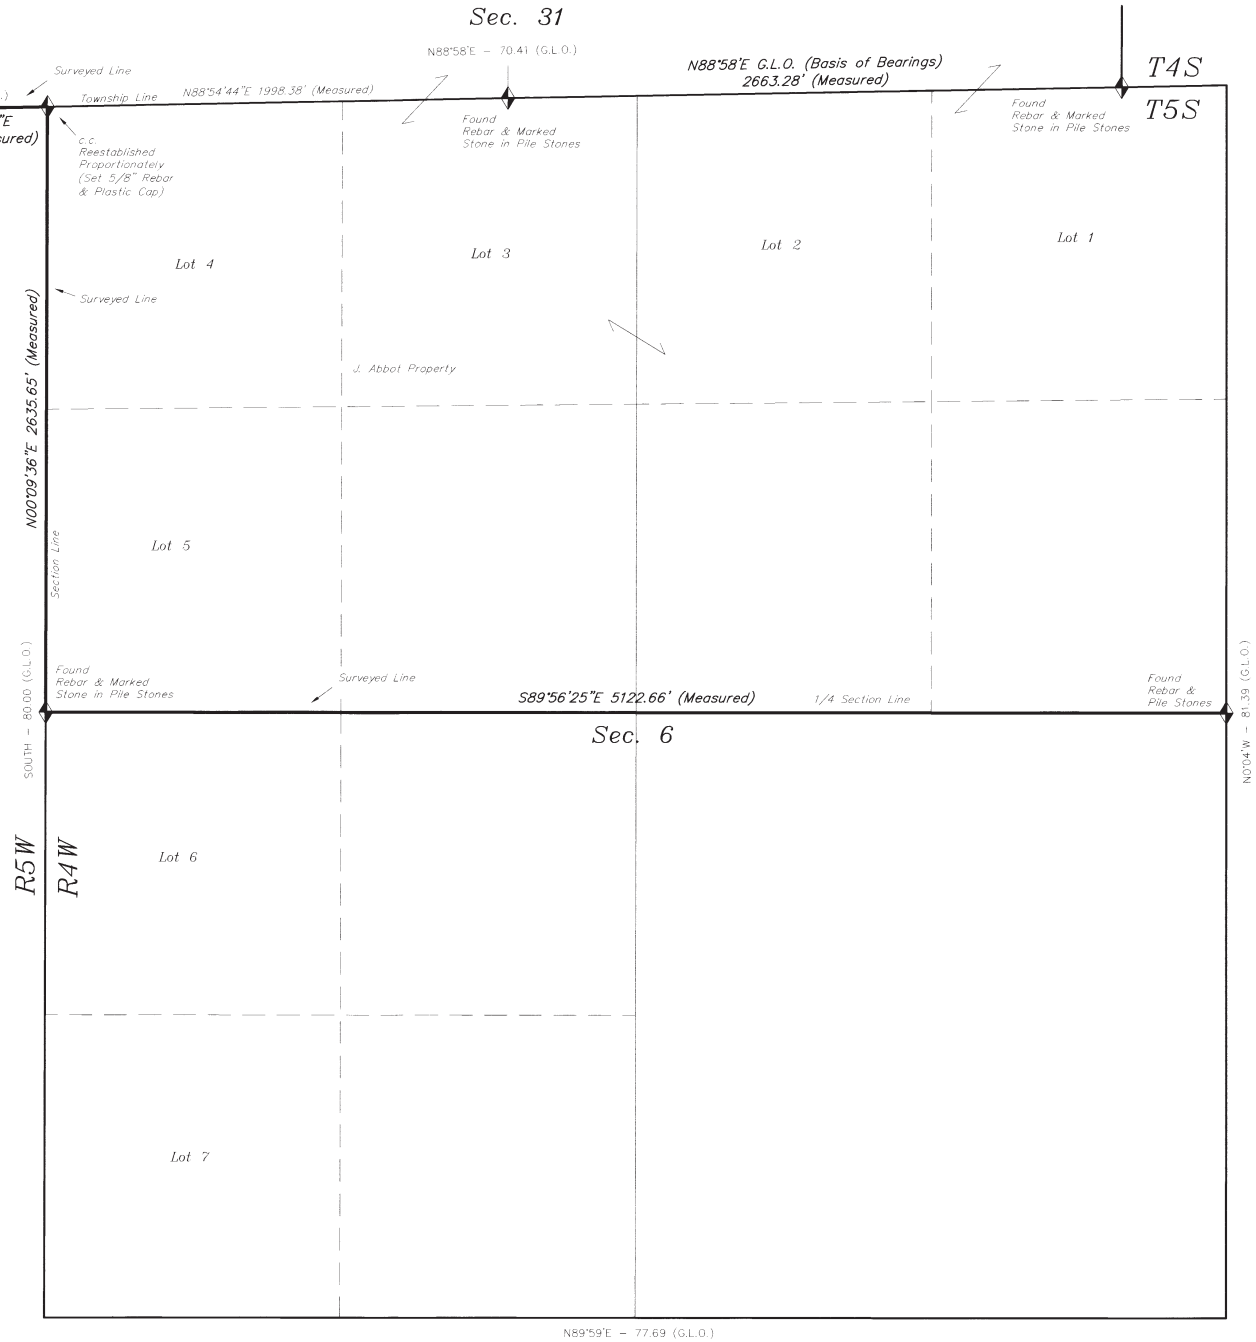

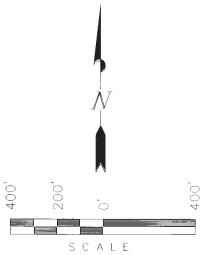

SURVEYOR'S NARRATIVE

WE WERE ASKED BY MR. MILES HANBERG TO SURVEY A LINE ALONG SOUTH LINE OF THE SW 1/4 SW 1/4 OF SECTION 31, T4S, R4W, U.S.B.&M., THE WEST LINE OF THE NW 1/4 & THE EAST – WEST 1/4 SECTION LINE OF SECTION 6, T5S, R4W, U.S.B.&M. THE PURPOSE OF THE SURVEY IS TO LINE STAKE THE SAID LINES SO A FENCE CAN BE CONSTRUCTED.

AS CONTROL FOR THE SURVEY WE USED THE CORNERS SHOWN ON THIS PLAT. ALSO, WE USED THE G.L.O. PLAT. BASIS OF BEARINGS FOR THE SURVEY IS THE SOUTH LINE OF THE SE 1/4 OF SECTION 31 WHICH IS TAKEN FROM THE G.L.O. PLAT TO BEAR N88°58'E.

Approved by Ordinance
No. #6-18-01
Administrative Officer

SURVEY FILING
FILE NO 1808
DATE 8-13-03
$10.00
ROBERT KAY
HEATHER HOLMES

CERTIFICATE

THIS IS TO CERTIFY THAT THE ABOVE PLAT WAS PREPARED FROM FIELD NOTES OF ACTUAL SURVEYS MADE BY ME OR UNDER MY DIRECT SUPERVISION AND THAT THE SAME ARE TRUE AND CORRECT TO THE BEST OF MY KNOWLEDGE AND BELIEF

REGISTERED LAND SURVEYOR
GENE STEWART
No. 144102
STATE OF UTAH

REGISTERED LAND SURVEYOR
REGISTRATION NO. 144102
STATE OF UTAH

LEGEND

- = SECTION CORNERS FOUND
- ● = PROPERTY CORNERS SET (Plastic Cap on 5/8" Rebar)
- ○ = PROPERTY CORNERS FOUND

File No._____ Date: _____ Fee: _____
FILED AT REQUEST OF _____
BY JERRY ALLRED, DUCHESNE COUNTY SURVEYOR

FILE: \\Dim8100\hd\PROPERTY SURVEYS\DWR s6\dwg\Plat.dwg

SURVEYED BY: D.J.S.	Tri State Land Surveying, Inc.
DRAWN BY: R.V.C.	(435) 781-2501
DATE: 10-4-02	180 NORTH VERNAL AVE. VERNAL, UTAH 84078
SCALE: 1" = 400'	

File No 1808