CARTER MINOR SUBDIVISION AND LOT LINE ADJUSTMENT

SECTION 11, TOWNSHIP 4 SOUTH, RANGE 8 WEST, USM, RED CREEK, DUCHESNE COUNTY, UTAH
DUCHESNE COUNTY, UTAH
15 MAY 2015

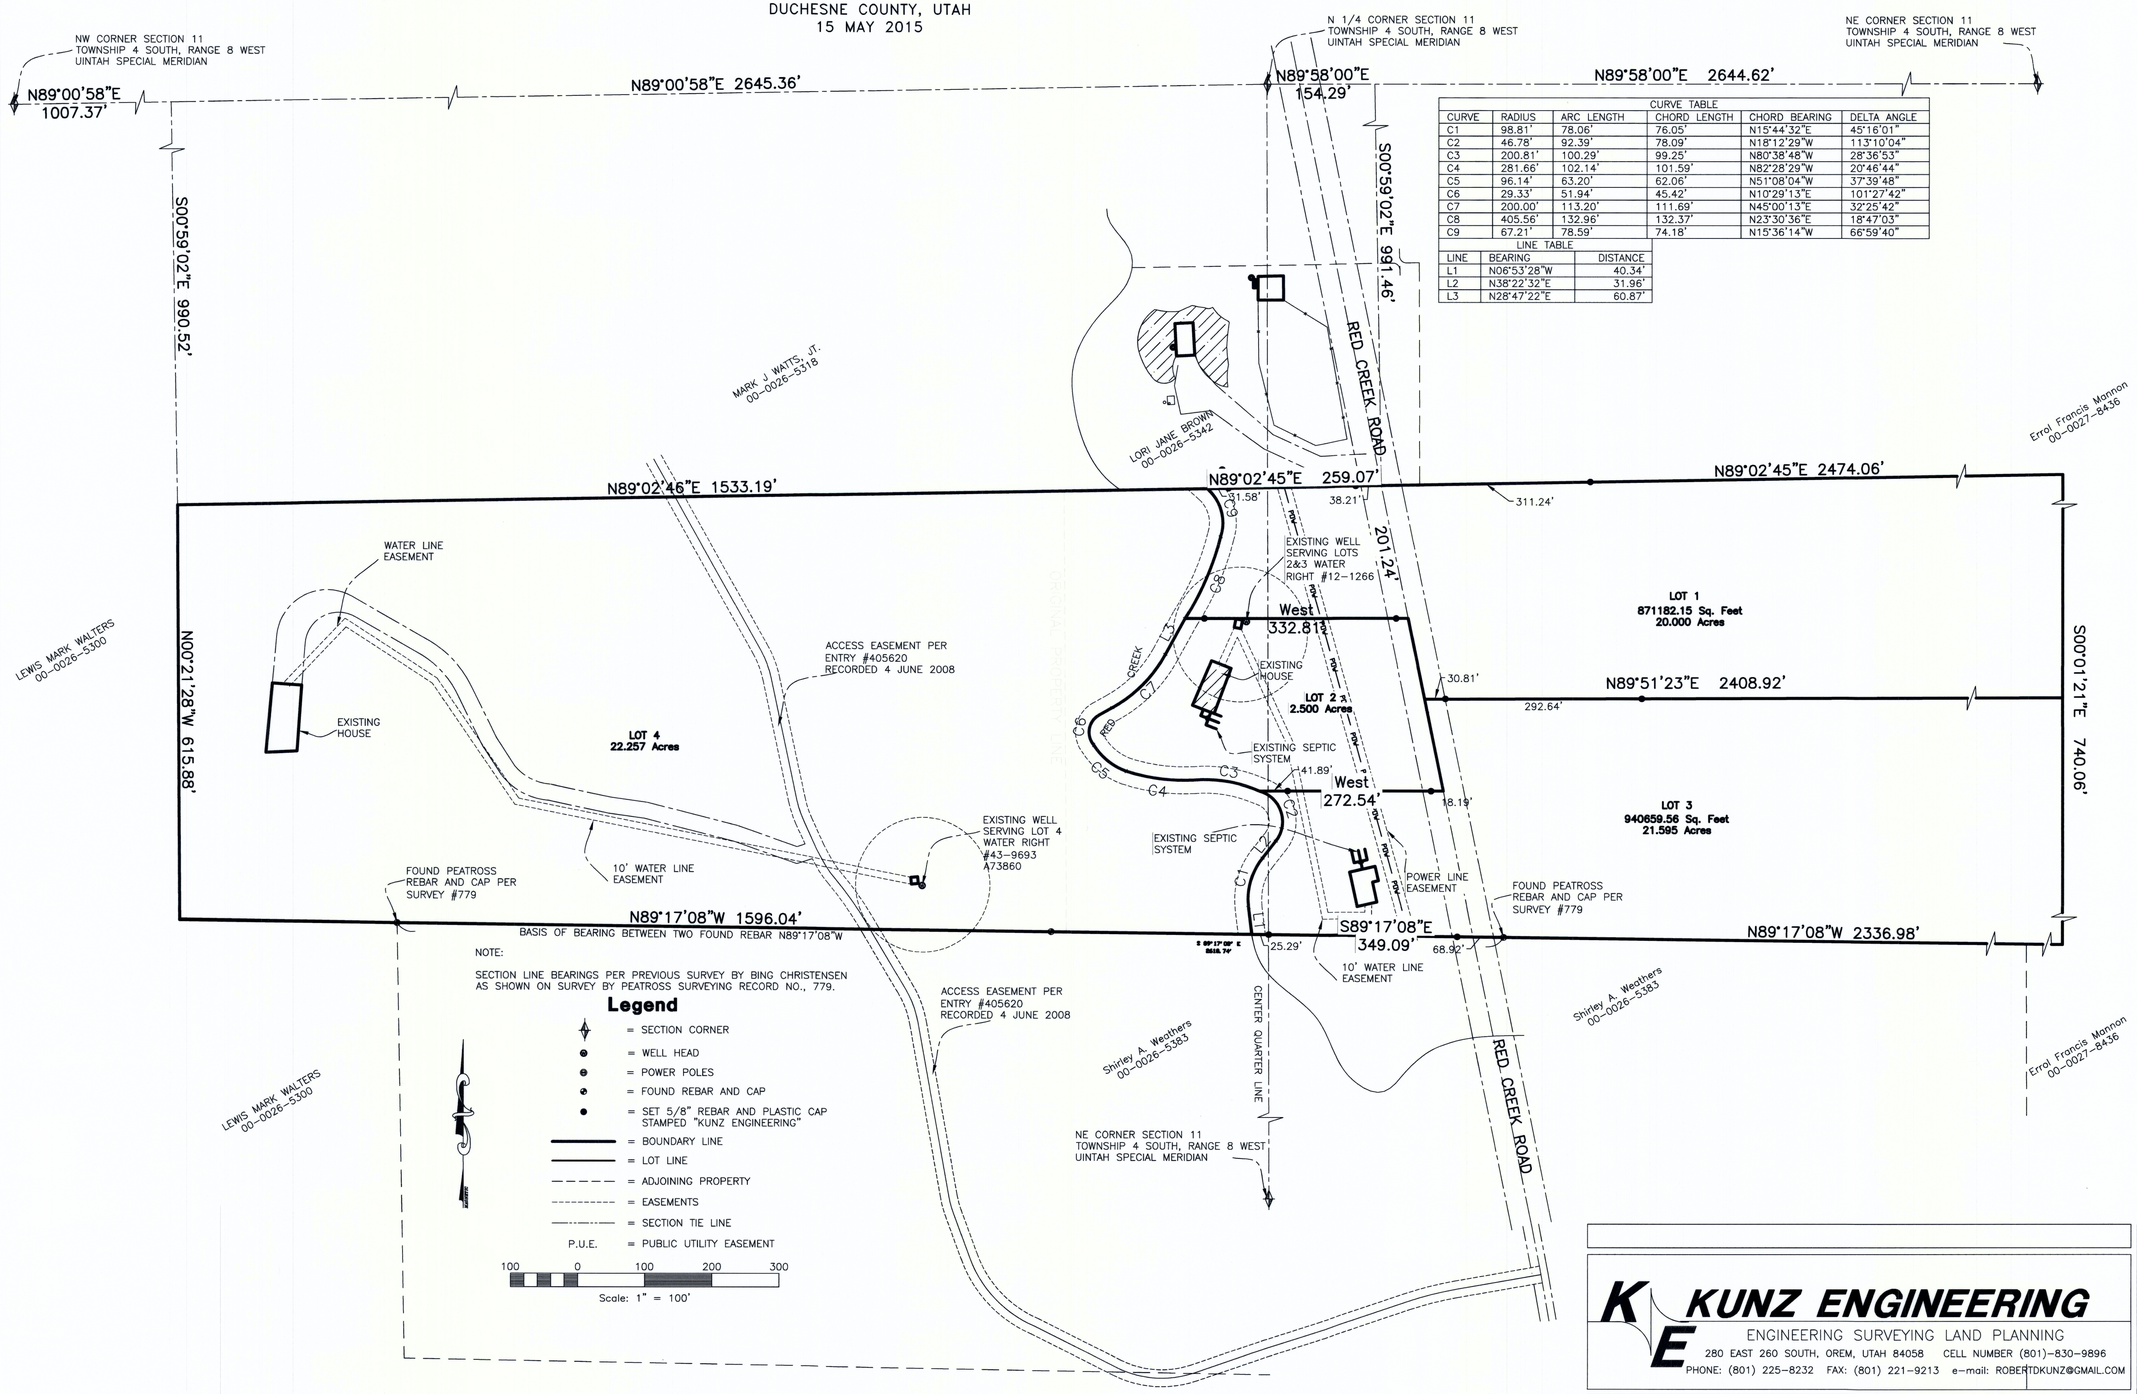

NOTE:

SECTION LINE BEARINGS PER PREVIOUS SURVEY BY BING CHRISTENSEN AS SHOWN ON SURVEY BY PEATROSS SURVEYING RECORD NO., 779.

CURVE TABLE

CURVE	RADIUS	ARC LENGTH	CHORD LENGTH	CHORD BEARING	DELTA ANGLE
C1	98.81'	78.06'	76.05'	N15°44'32"E	45°16'01"
C2	46.78'	92.39'	78.09'	N18°12'29"W	113°10'04"
C3	200.81'	100.29'	99.25'	N80°38'48"W	28°36'53"
C4	281.66'	102.14'	101.59'	N82°28'29"W	20°46'44"
C5	96.14'	63.20'	62.06'	N51°08'04"W	37°39'48"
C6	29.33'	51.94'	45.42'	N10°29'13"E	101°27'42"
C7	200.00'	113.20'	111.69'	N45°00'13"E	32°25'42"
C8	405.56'	132.96'	132.37'	N23°30'36"E	18°47'03"
C9	67.21'	78.59'	74.18'	N15°36'14"W	66°59'40"

LINE TABLE

LINE	BEARING	DISTANCE
L1	N06°53'28"W	40.34'
L2	N38°22'32"E	31.96'
L3	N28°47'22"E	60.87'

KUNZ ENGINEERING
ENGINEERING SURVEYING LAND PLANNING
280 EAST 260 SOUTH, OREM, UTAH 84058 CELL NUMBER (801)-830-9896
PHONE: (801) 225-8232 FAX: (801) 221-9213 e-mail: ROBERTDKUNZ@GMAIL.COM

REGISTERED LAND SURVEYOR 150228 ROBERT D. KUNZ STATE OF UTAH

Sheet 2
2 Sheets

County Surveyor File # 3195

DRAWING NUMBER 3195 2 of 2

SAFCO PRODUCTS • NEW HOPE, MINNESOTA REORDER BY PART NUMBER 85051