MAP OF
ALTAMONT
UTAH

LOCATION:
SE. 1/4 SW 1/4 Sec. 25 T.1S R4W. USM. Plate A
NE. 1/4 N.W. 1/4 Sec. 36 T1S R4W USM Plate B

Scale: 1" = 100'

Drawn by E.J. Wilson

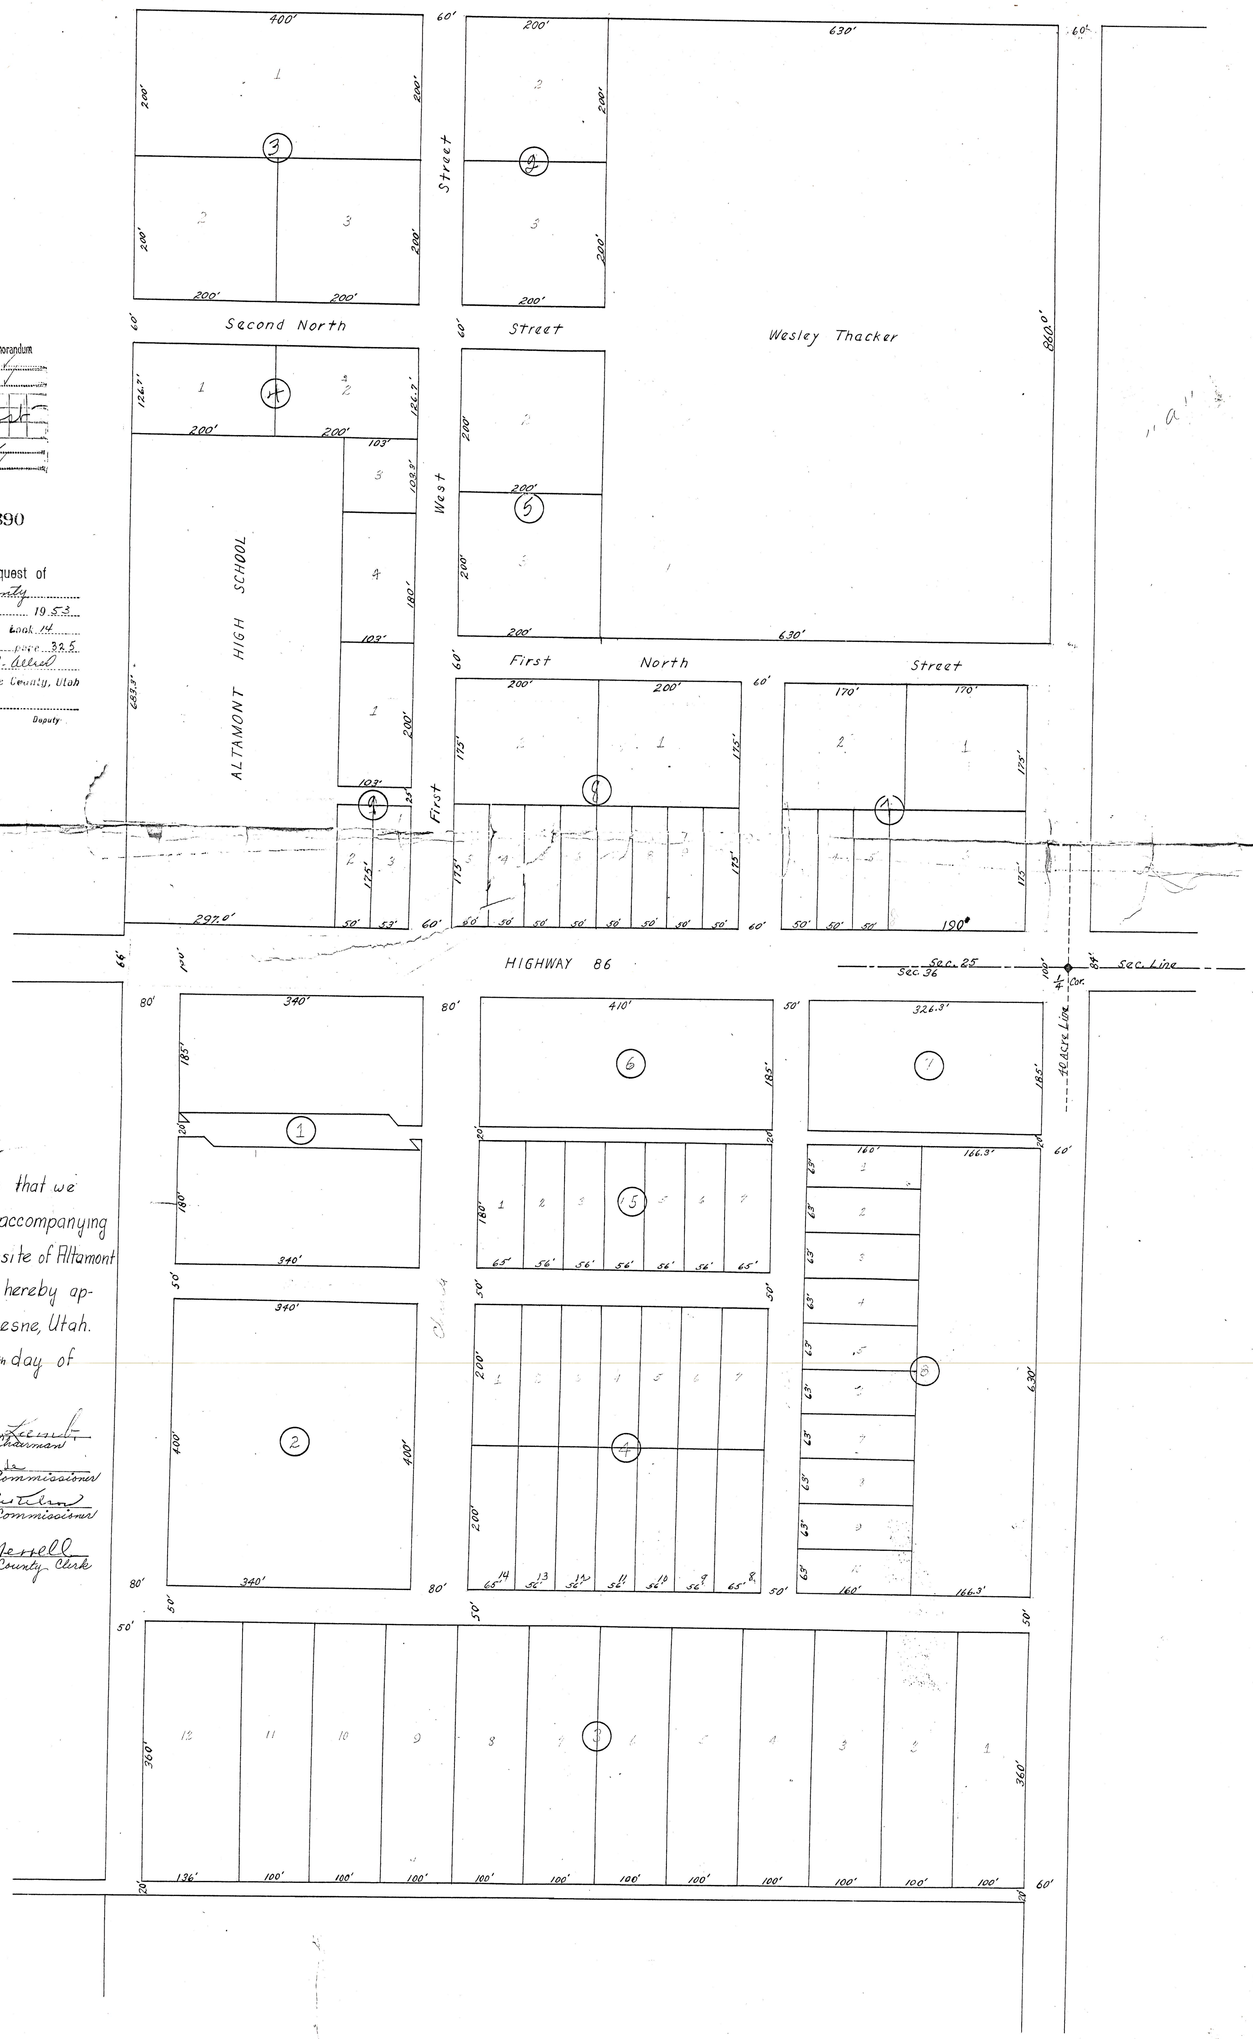

Recorders Memorandum
Index { Grantee / Grantor
Abstract { Book / Page / Line
Recorded
Proof Read

97390

Recorded at request of
Duchesne County
16-24 1953
40 A.M. Book 14
in Filed page 325
Dorothea N. Allred
Recorder, Duchesne County, Utah
Deputy

This certifies that we Examined the accompanying map of the townsite of Altamont and the same is hereby approved at Duchesne, Utah. Dated this 20th day of June, 1953.

Floyd E. Lamb
Chairman
Floyd Case
Commissioner
Victor J. Mitchell
Commissioner

Attest: Dorothy Morrell
County Clerk

1 Mar '90
Duch. Co. Sur. File #103

103