PROPERTY SURVEY FOR
ED BROWN
LOTS 15, & 16, BLOCK 117
DUCHESNE TOWNSITE SURVEY

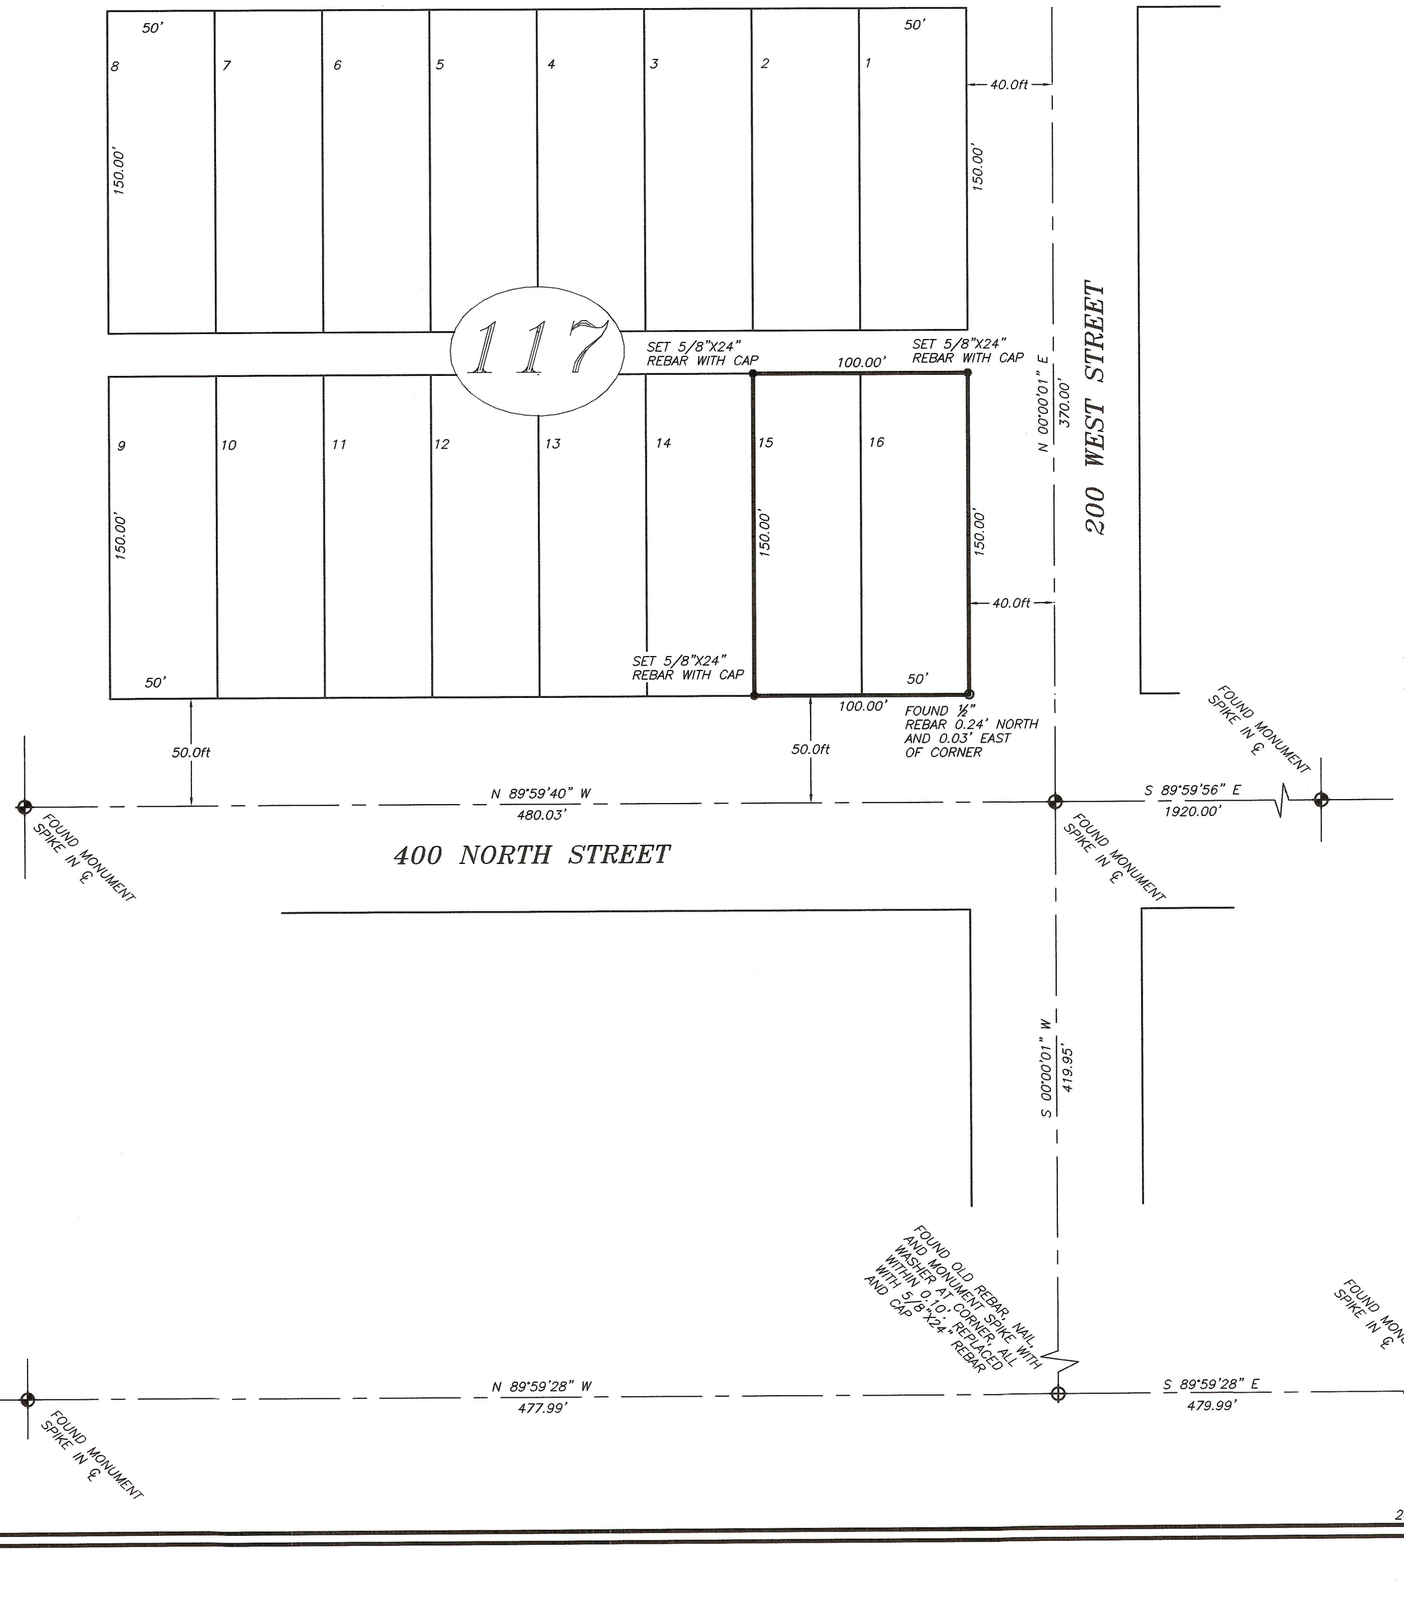

NORTH

SCALE:1=50'

50 0 50 100 150

LEGEND AND NOTES

- ● 5/8"X24" REBAR WITH PLASTIC CAP STAMPED 148951 SET BY THIS SURVEY.
- ⊕ FOUND MONUMENT SPIKE IN INTERSECTION
- ⊕ 5/8"X24" REBAR WITH PLASTIC CAP STAMPED 148951 AS CENTERLINE MONUMENT
- ○ FOUND ½" REBAR

DESCRIPTION

Lots 15, & 16, Block 117, Duchesne City Survey.

NARRATIVE

The purpose of this survey was to find and locate the corners of the lots as shown on this plat. Centerline monuments found and used are shown hereon.

NOTE:
THIS SURVEY WAS PERFORMED USING GLOBAL POSITIONING SYSTEM PROCEDURES AND EQUIPMENT. THE BEARINGS ARE BASED ON WGS84 DATUM.

SURVEYOR'S CERTIFICATE

This is to certify that I have surveyed the parcel of land shown on this plat, and that the monuments indicated were found or set during said survey, and that this plat accurately represents said survey to the best of my knowledge.

PROFESSIONAL LAND SURVEYOR
No. 148951
JERRY D. ALLRED
21 JUN '03
STATE OF UTAH

Jerry D. Allred, Professional Land Surveyor,
Certificate No. 148951, (Utah)
County Surveyor's File# 1318

JERRY D. ALLRED AND ASSOCIATES
SURVEYING CONSULTANTS
121 NORTH CENTER ST.--P.O. BOX 975
DUCHESNE, UTAH 84021
(435) 738-5352

20 JUNE 2003 03-100-062