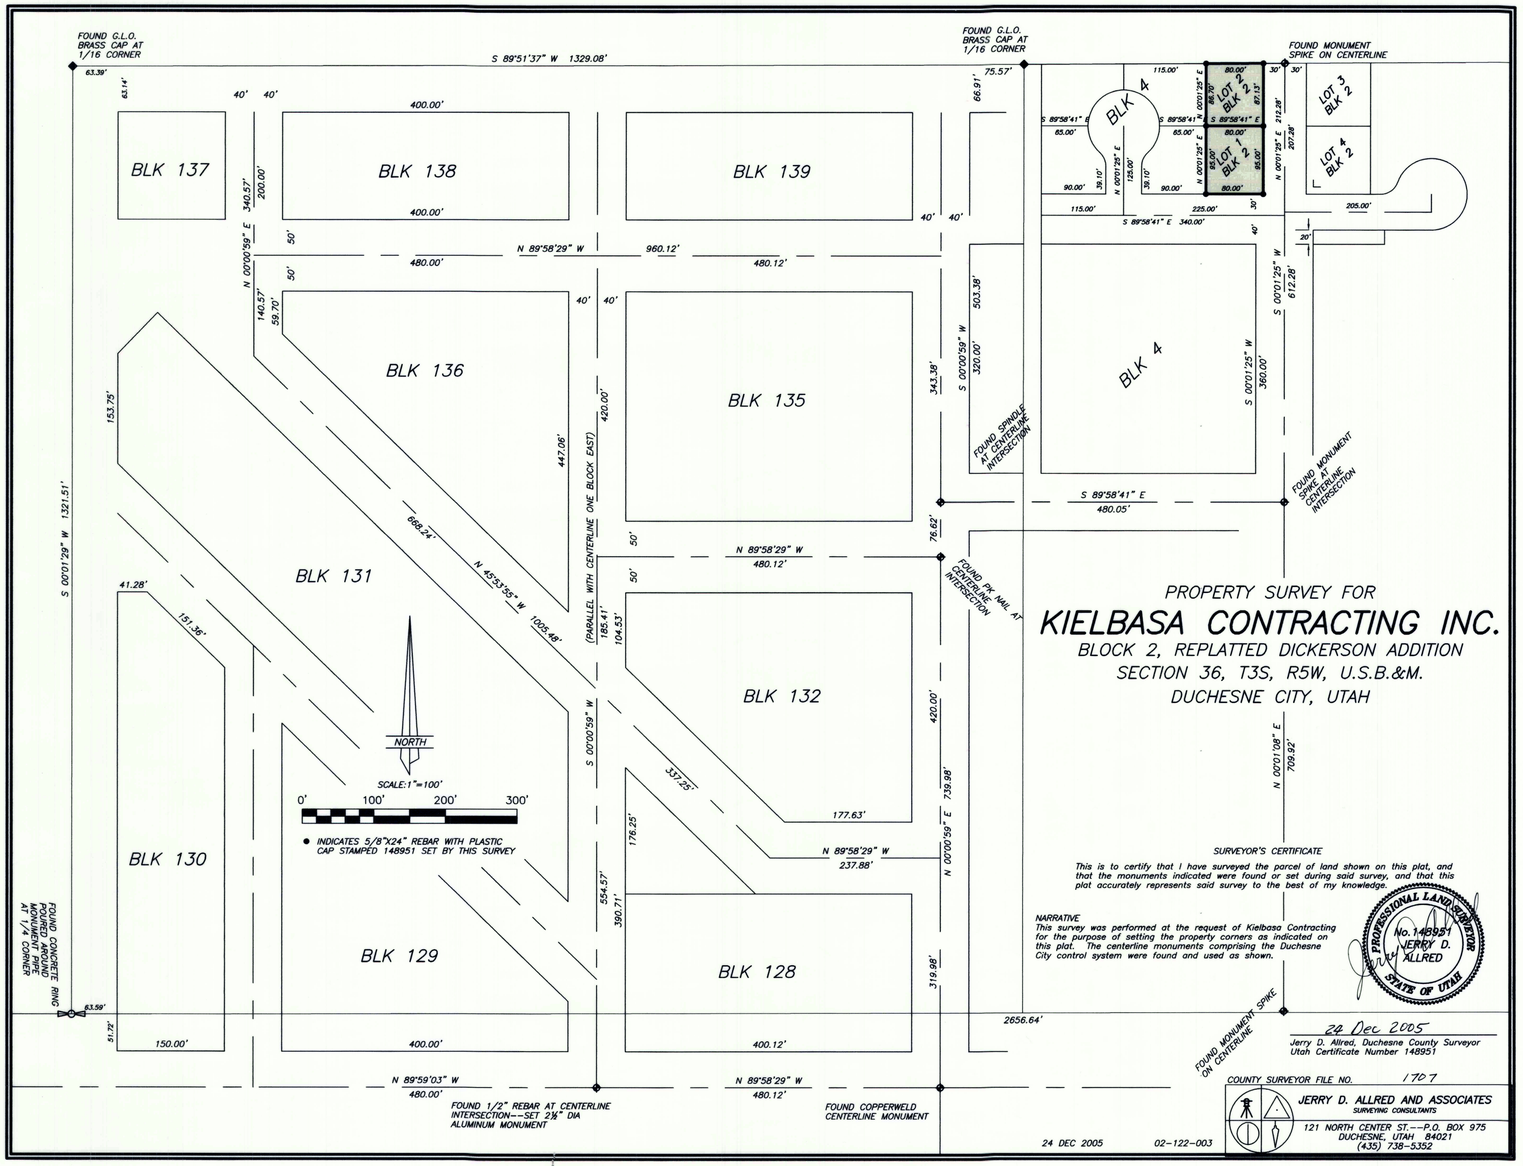

PROPERTY SURVEY FOR

KIELBASA CONTRACTING INC.

BLOCK 2, REPLATTED DICKERSON ADDITION
SECTION 36, T3S, R5W, U.S.B.&M.
DUCHESNE CITY, UTAH

SURVEYOR'S CERTIFICATE

This is to certify that I have surveyed the parcel of land shown on this plat, and that the monuments indicated were found or set during said survey, and that this plat accurately represents said survey to the best of my knowledge.

NARRATIVE

This survey was performed at the request of Kielbasa Contracting for the purpose of setting the property corners as indicated on this plat. The centerline monuments comprising the Duchesne City control system were found and used as shown.

PROFESSIONAL LAND SURVEYOR No. 148951 JERRY D. ALLRED STATE OF UTAH

24 Dec 2005

Jerry D. Allred, Duchesne County Surveyor
Utah Certificate Number 148951

COUNTY SURVEYOR FILE NO. 1707

JERRY D. ALLRED AND ASSOCIATES
SURVEYING CONSULTANTS
121 NORTH CENTER ST.--P.O. BOX 975
DUCHESNE, UTAH 84021
(435) 738-5352

24 DEC 2005 02-122-003

DRAWING NUMBER 1707

SAFCO PRODUCTS • NEW HOPE, MINNESOTA
REORDER BY PART NUMBER 63051

DRAWING NUMBER

SAFCO PRODUCTS • NEW HOPE, MINNESOTA
REORDER BY PART NUMBER 63051

DRAWING NUMBER

SAFCO PRODUCTS • NEW HOPE, MINNESOTA
REORDER BY PART NUMBER 63051