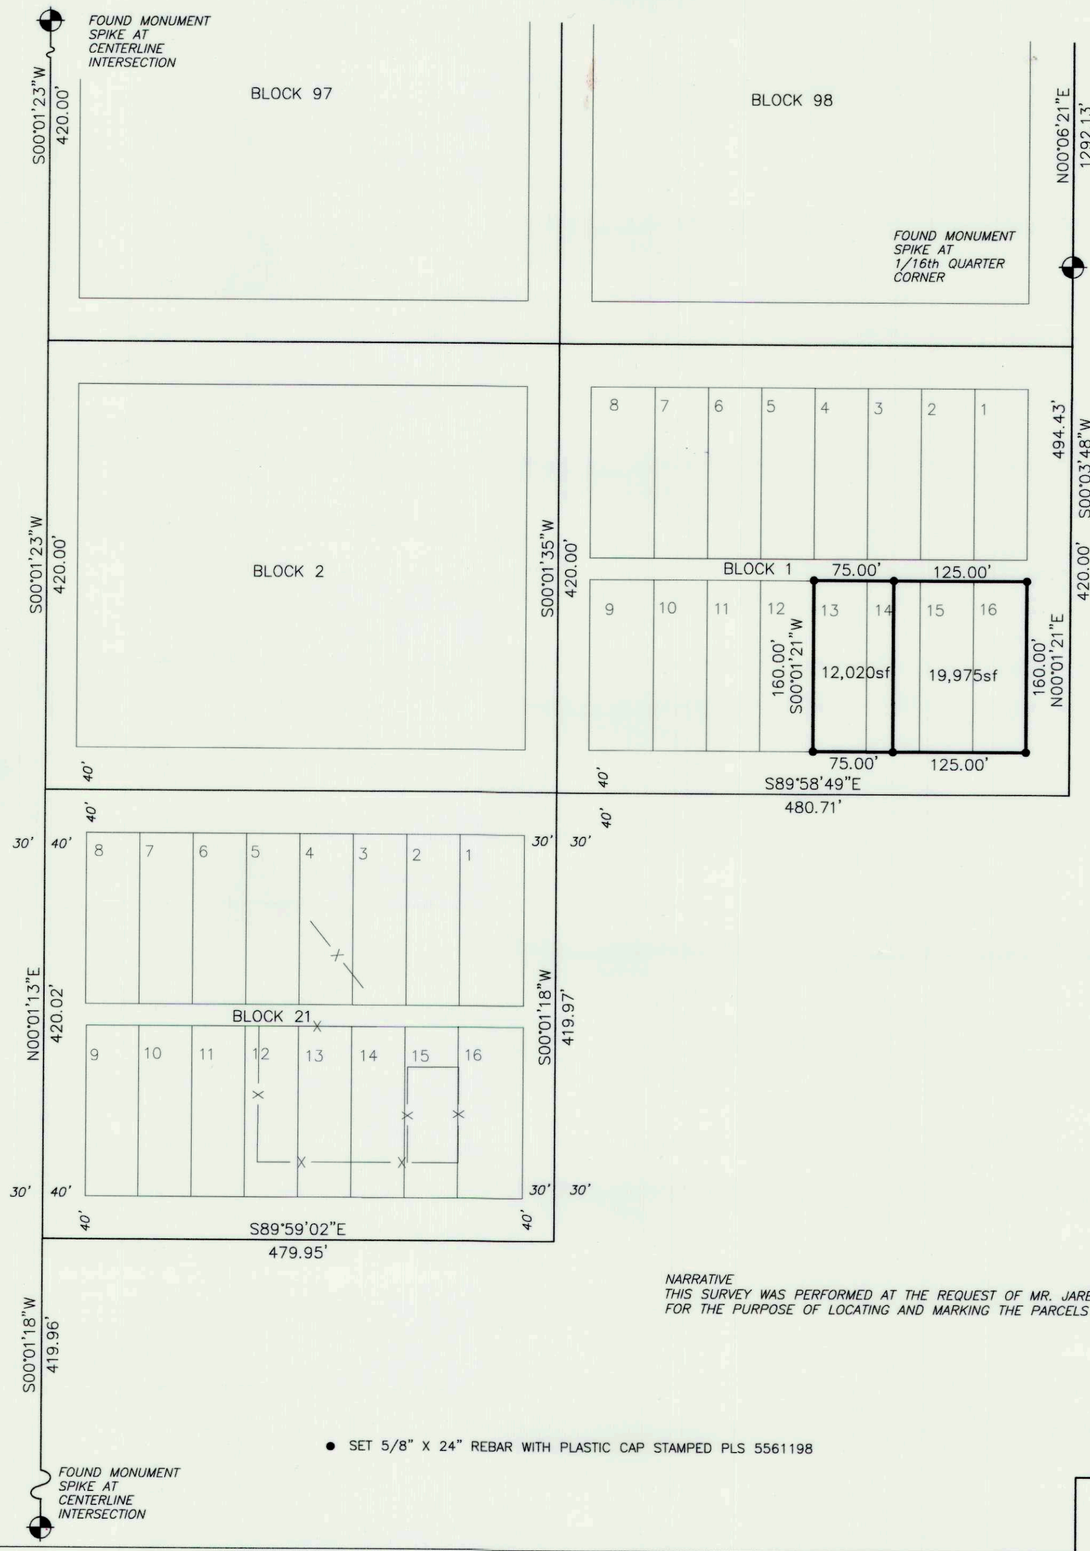

RECORD OF SURVEY
BLOCK 1
LOTS # 13,14,15&16
DUCHESNE CITY SURVEY
SECTION 1, TOWNSHIP 4 SOUTH, RANGE 5 WEST, U.S.B&M

PROFESSIONAL LAND SURVEYOR
No. 5561198
RODNEY N. ROWLEY
STATE OF UTAH

Rodney N. Rowley , Registered Land Surveyor,
Certificate No. 5561198 , (Utah)

NARRATIVE
THIS SURVEY WAS PERFORMED AT THE REQUEST OF MR. JARED TORGERSON FOR THE PURPOSE OF LOCATING AND MARKING THE PARCELS SHOWN.

SURVEYOR'S CERTIFICATE

This is to certify that I have surveyed the parcel of land shown on this plat, and that the monuments indicated were found or set during said survey, and that this plat accurately represents said survey to the best of my knowledge.

● SET 5/8" X 24" REBAR WITH PLASTIC CAP STAMPED PLS 5561198

RNR LAND SURVEYING
P.O. Box 250
Duchesne, Utah 84021
435-823-5556 435-738-2607

DRAWN BY:	RR
SCALE:	1" = 100'
DATE:	8 MAY 2014
JOB NUMBER	2014-317

County Surveyors File # 3017