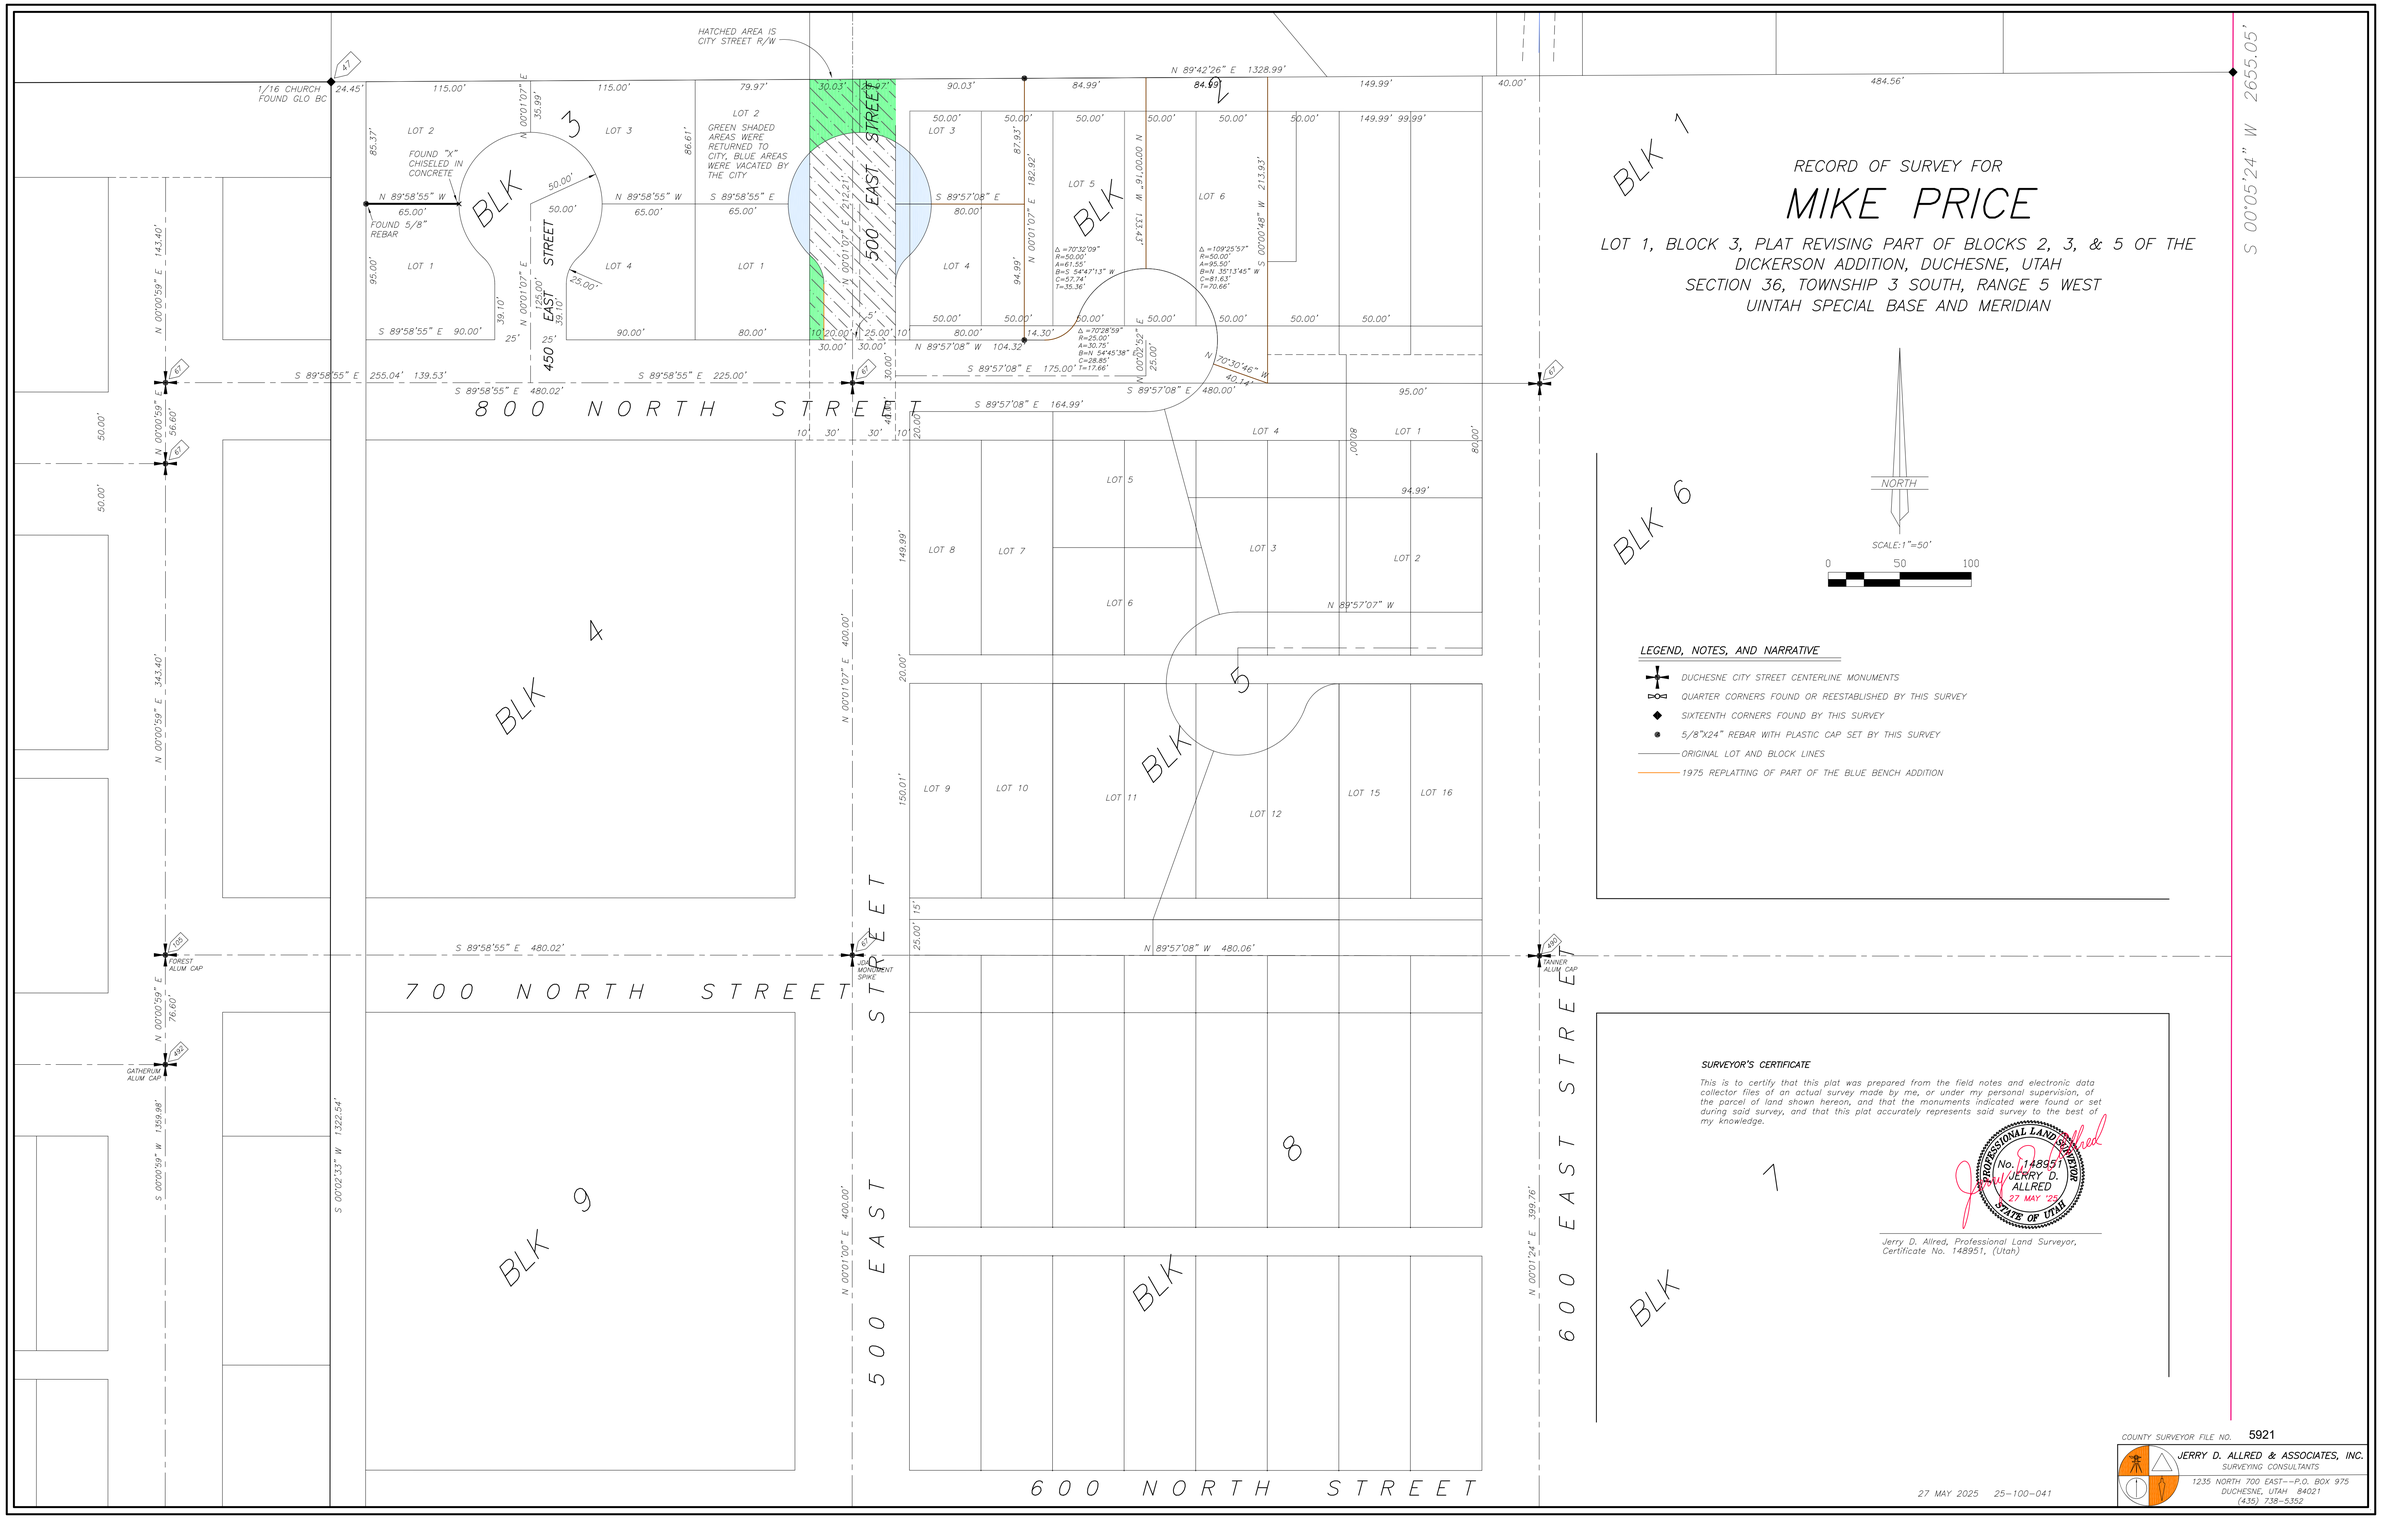
RECORD OF SURVEY FOR
MIKE PRICE
LOT 1, BLOCK 3, PLAT REVISING PART OF BLOCKS 2, 3, & 5 OF THE DICKERSON ADDITION, DUCHESNE, UTAH
SECTION 36, TOWNSHIP 3 SOUTH, RANGE 5 WEST
UINTAH SPECIAL BASE AND MERIDIAN
NORTH
SCALE:1"=50'
0 50 100
LEGEND, NOTES, AND NARRATIVE
DUCHESNE CITY STREET CENTERLINE MONUMENTS
QUARTER CORNERS FOUND OR REESTABLISHED BY THIS SURVEY
SIXTEENTH CORNERS FOUND BY THIS SURVEY
5/8"X24" REBAR WITH PLASTIC CAP SET BY THIS SURVEY
ORIGINAL LOT AND BLOCK LINES
1975 REPLATTING OF PART OF THE BLUE BENCH ADDITION
SURVEYOR'S CERTIFICATE
This is to certify that this plat was prepared from the field notes and electronic data collector files of an actual survey made by me, or under my personal supervision, of the parcel of land shown hereon, and that the monuments indicated were found or set during said survey, and that this plat accurately represents said survey to the best of my knowledge.
PROFESSIONAL LAND SURVEYOR
No. 148951
JERRY D. ALLRED
27 MAY '25
STATE OF UTAH
Jerry D. Allred, Professional Land Surveyor, Certificate No. 148951, (Utah)
800 NORTH STREET
700 NORTH STREET
600 NORTH STREET
500 EAST STREET
450 EAST STREET
600 EAST STREET
BLK 1
BLK 3
BLK 4
BLK 5
BLK 6
BLK 7
BLK 8
BLK 9
HATCHED AREA IS CITY STREET R/W
GREEN SHADED AREAS WERE RETURNED TO CITY, BLUE AREAS WERE VACATED BY THE CITY
1/16 CHURCH FOUND GLO BC
FOUND "X" CHISELED IN CONCRETE
FOUND 5/8" REBAR
FOREST ALUM CAP
GATHERUM ALUM CAP
TANNER ALUM CAP
S 00°05'24" W 2655.05'
N 89°42'26" E 1328.99'
S 89°58'55" E 480.02'
N 89°57'08" W 480.06'
S 00°02'33" W 1322.54'
N 00°01'00" E 400.00'
N 00°01'24" E 399.76'
COUNTY SURVEYOR FILE NO. 5921
JERRY D. ALLRED & ASSOCIATES, INC.
SURVEYING CONSULTANTS
1235 NORTH 700 EAST--P.O. BOX 975
DUCHESNE, UTAH 84021
(435) 738-5352
27 MAY 2025 25-100-041