DRAWING NUMBER
1974
SAFCO PRODUCTS • NEW HOPE, MINNESOTA
REORDER BY PART NUMBER 6551

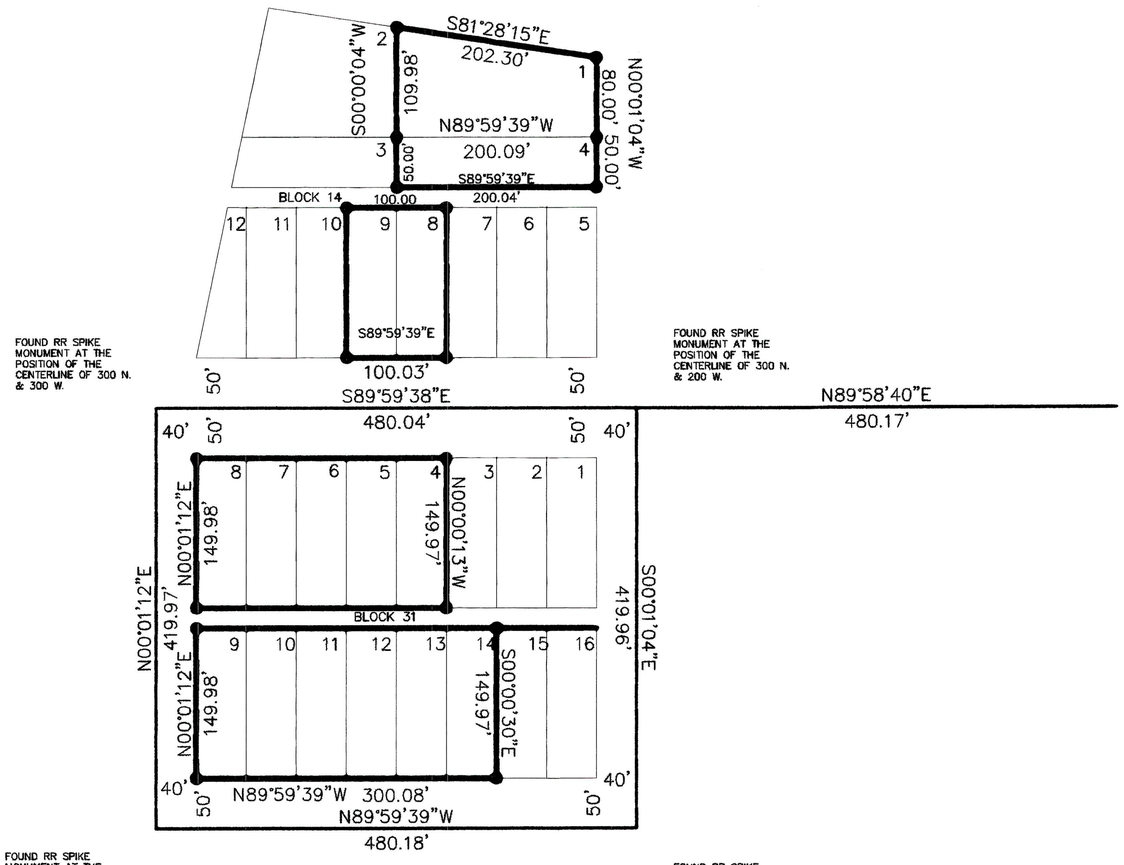

FOUND RR SPIKE MONUMENT AT THE POSITION OF THE CENTERLINE OF 300 N. & 300 W.

FOUND RR SPIKE MONUMENT AT THE POSITION OF THE CENTERLINE OF 300 N. & 200 W.

FOUND RR SPIKE MONUMENT AT THE POSITION OF THE CENTERLINE OF 200 N. & 300 W.

FOUND RR SPIKE MONUMENT AT THE POSITION OF THE CENTERLINE OF 200 N. & 200 W.

FOUND ⅝" REBAR AT THE POSITION OF THE S.E. SECTION CORNER

PROPERTY SURVEY FOR

BRENT GOFF

SECTION 26,
TOWNSHIP 3 SOUTH
RANGE 2 WEST
UINTAH SPECIAL BASE & MERIDIAN

LOTS 1,3,8,9&10
BLOCK 14
&
LOTS 4-8 & 9-13
BLOCK 31
MYTON CITY SURVEY

SURVEYOR'S CERTIFICATE

This is to certify that I have surveyed the parcel of land shown on this plat, and that the monuments indicated were found or set during said survey, and that this plat accurately represents said survey to the best of my knowledge.

Rodney N. Rowley , Registered Land Surveyor,
Certificate No. 5561198 , (Utah)

NARRATIVE
THIS SURVEY WAS PERFORMED AT THE REQUEST OF BRENT GOFF FOR THE PURPOSE OF LOCATING PARCELS SHOWN

GRAPHIC SCALE

(IN FEET)
1 inch = 100 ft.

County Survey file # 1974

RNR SURVEYING INC.
P.O. Box 250
Duchesne, Utah 84021
435-823-5556 435-738-2607

DRAWN BY:	RR
SCALE:	1" = 100'
DATE:	10 MAY 2007
JOB NUMBER	2007-80