PROPERTY SURVEY FOR

MYTON CITY

BLOCK 39
LOTS 1
&
200 NORTH 200 WEST
INTERSECTION

SECTION 26,
TOWNSHIP 3 SOUTH
RANGE 2 WEST
UINTAH SPECIAL BASE &
MERIDIAN

- FOUND CENTERLINE MONUMENTS
- FOUND B.L.M. MONUMENTS
- SET 5/8" X 24" REBAR WITH CAP STAMPED P.L.S. 5561198

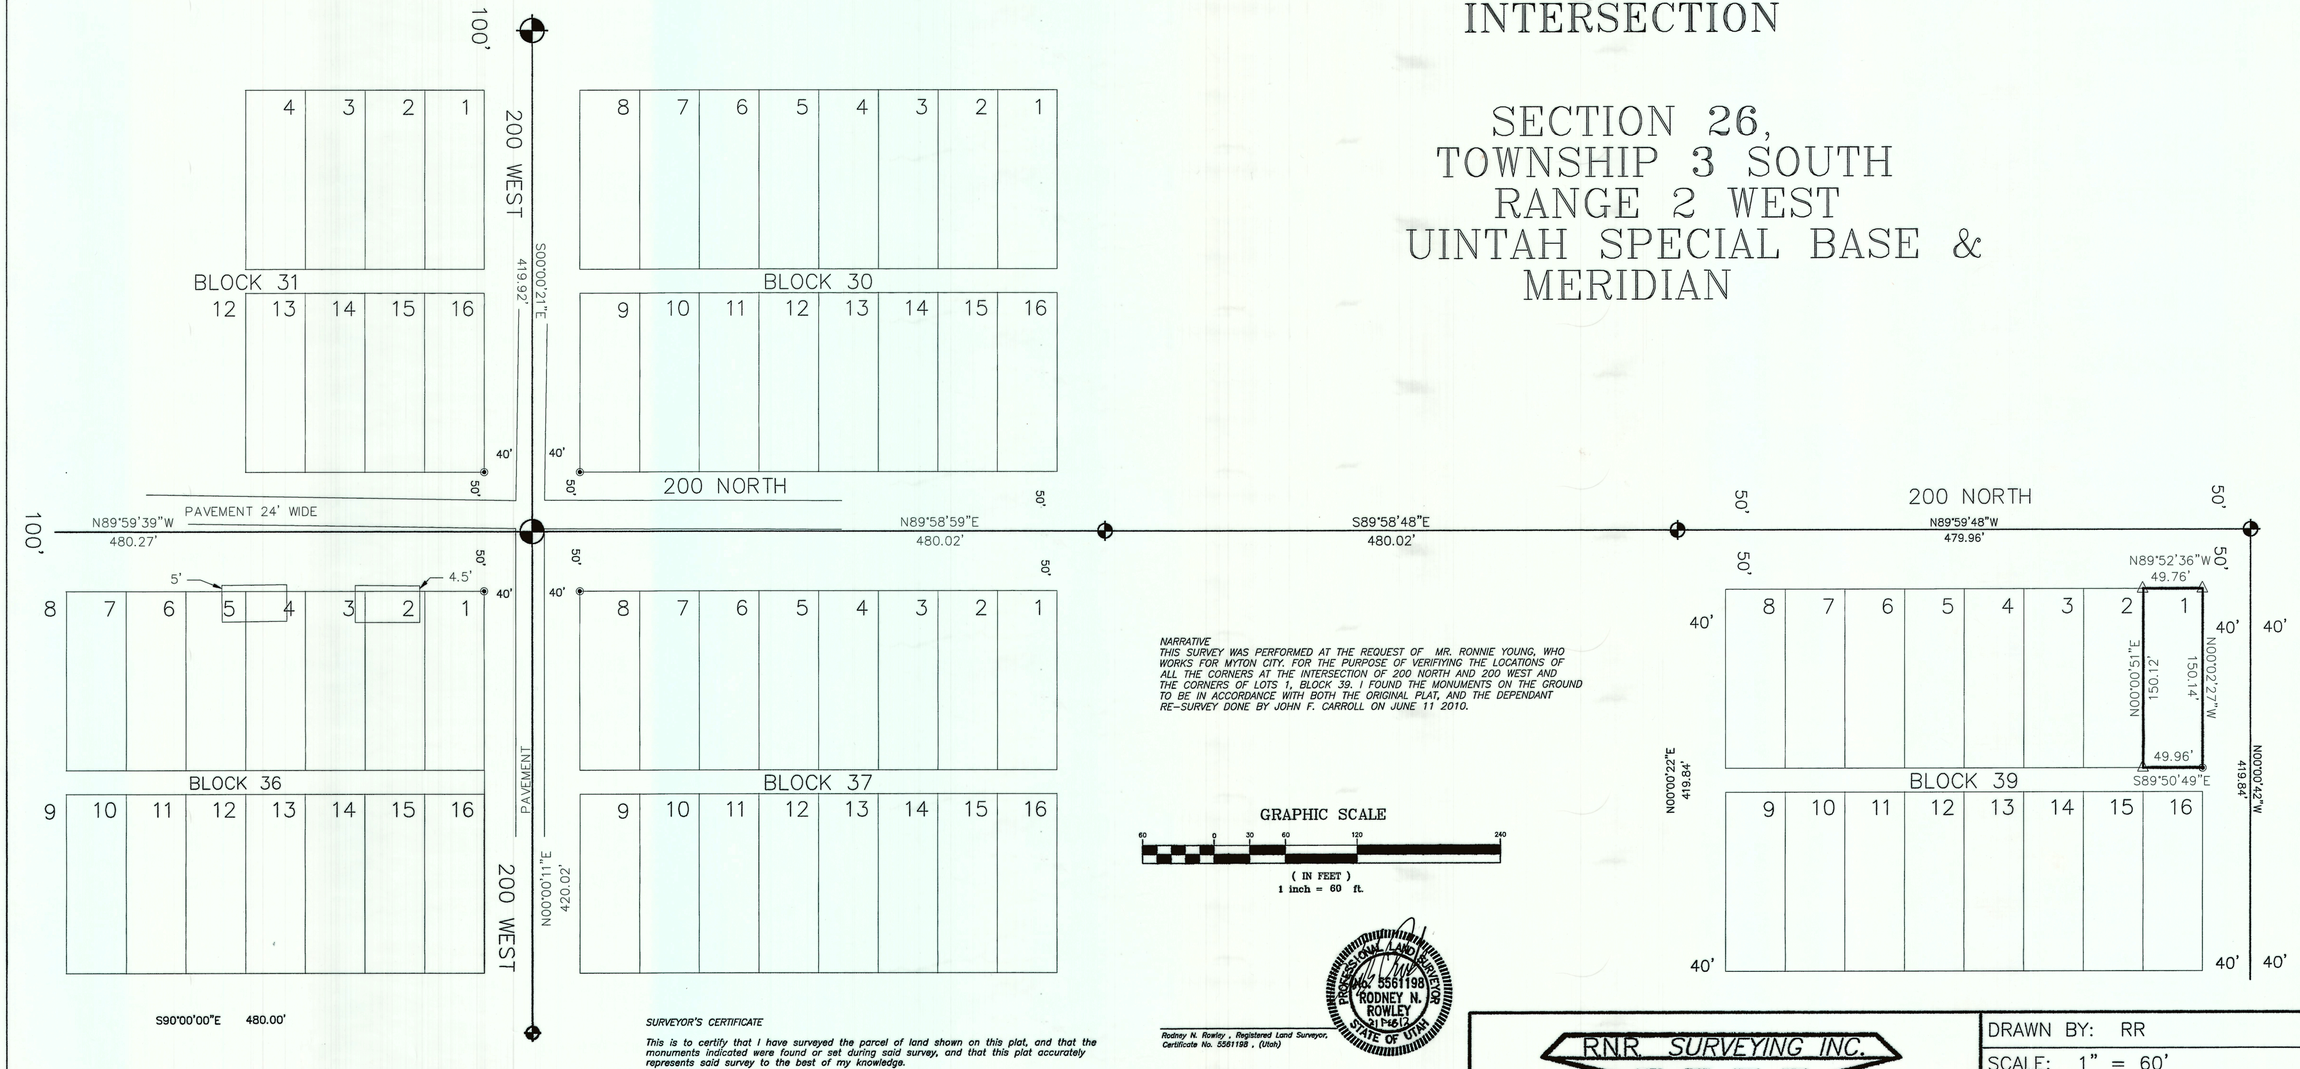

NARRATIVE
THIS SURVEY WAS PERFORMED AT THE REQUEST OF MR. RONNIE YOUNG, WHO WORKS FOR MYTON CITY. FOR THE PURPOSE OF VERIFYING THE LOCATIONS OF ALL THE CORNERS AT THE INTERSECTION OF 200 NORTH AND 200 WEST AND THE CORNERS OF LOTS 1, BLOCK 39. I FOUND THE MONUMENTS ON THE GROUND TO BE IN ACCORDANCE WITH BOTH THE ORIGINAL PLAT, AND THE DEPENDANT RE-SURVEY DONE BY JOHN F. CARROLL ON JUNE 11 2010.

GRAPHIC SCALE

60 0 30 60 120 240

(IN FEET)
1 inch = 60 ft.

SURVEYOR'S CERTIFICATE

This is to certify that I have surveyed the parcel of land shown on this plat, and that the monuments indicated were found or set during said survey, and that this plat accurately represents said survey to the best of my knowledge.

Rodney N. Rowley , Registered Land Surveyor, Certificate No. 5561198 , (Utah)

PROFESSIONAL LAND SURVEYOR
No. 5561198
RODNEY N. ROWLEY
STATE OF UTAH

RNR SURVEYING INC.
P.O. Box 250
Duchesne, Utah 84021
435-823-5556 435-738-2607

DRAWN BY:	RR
SCALE:	1" = 60'
DATE:	15 FEB 2012
JOB NUMBER	2007-89-3