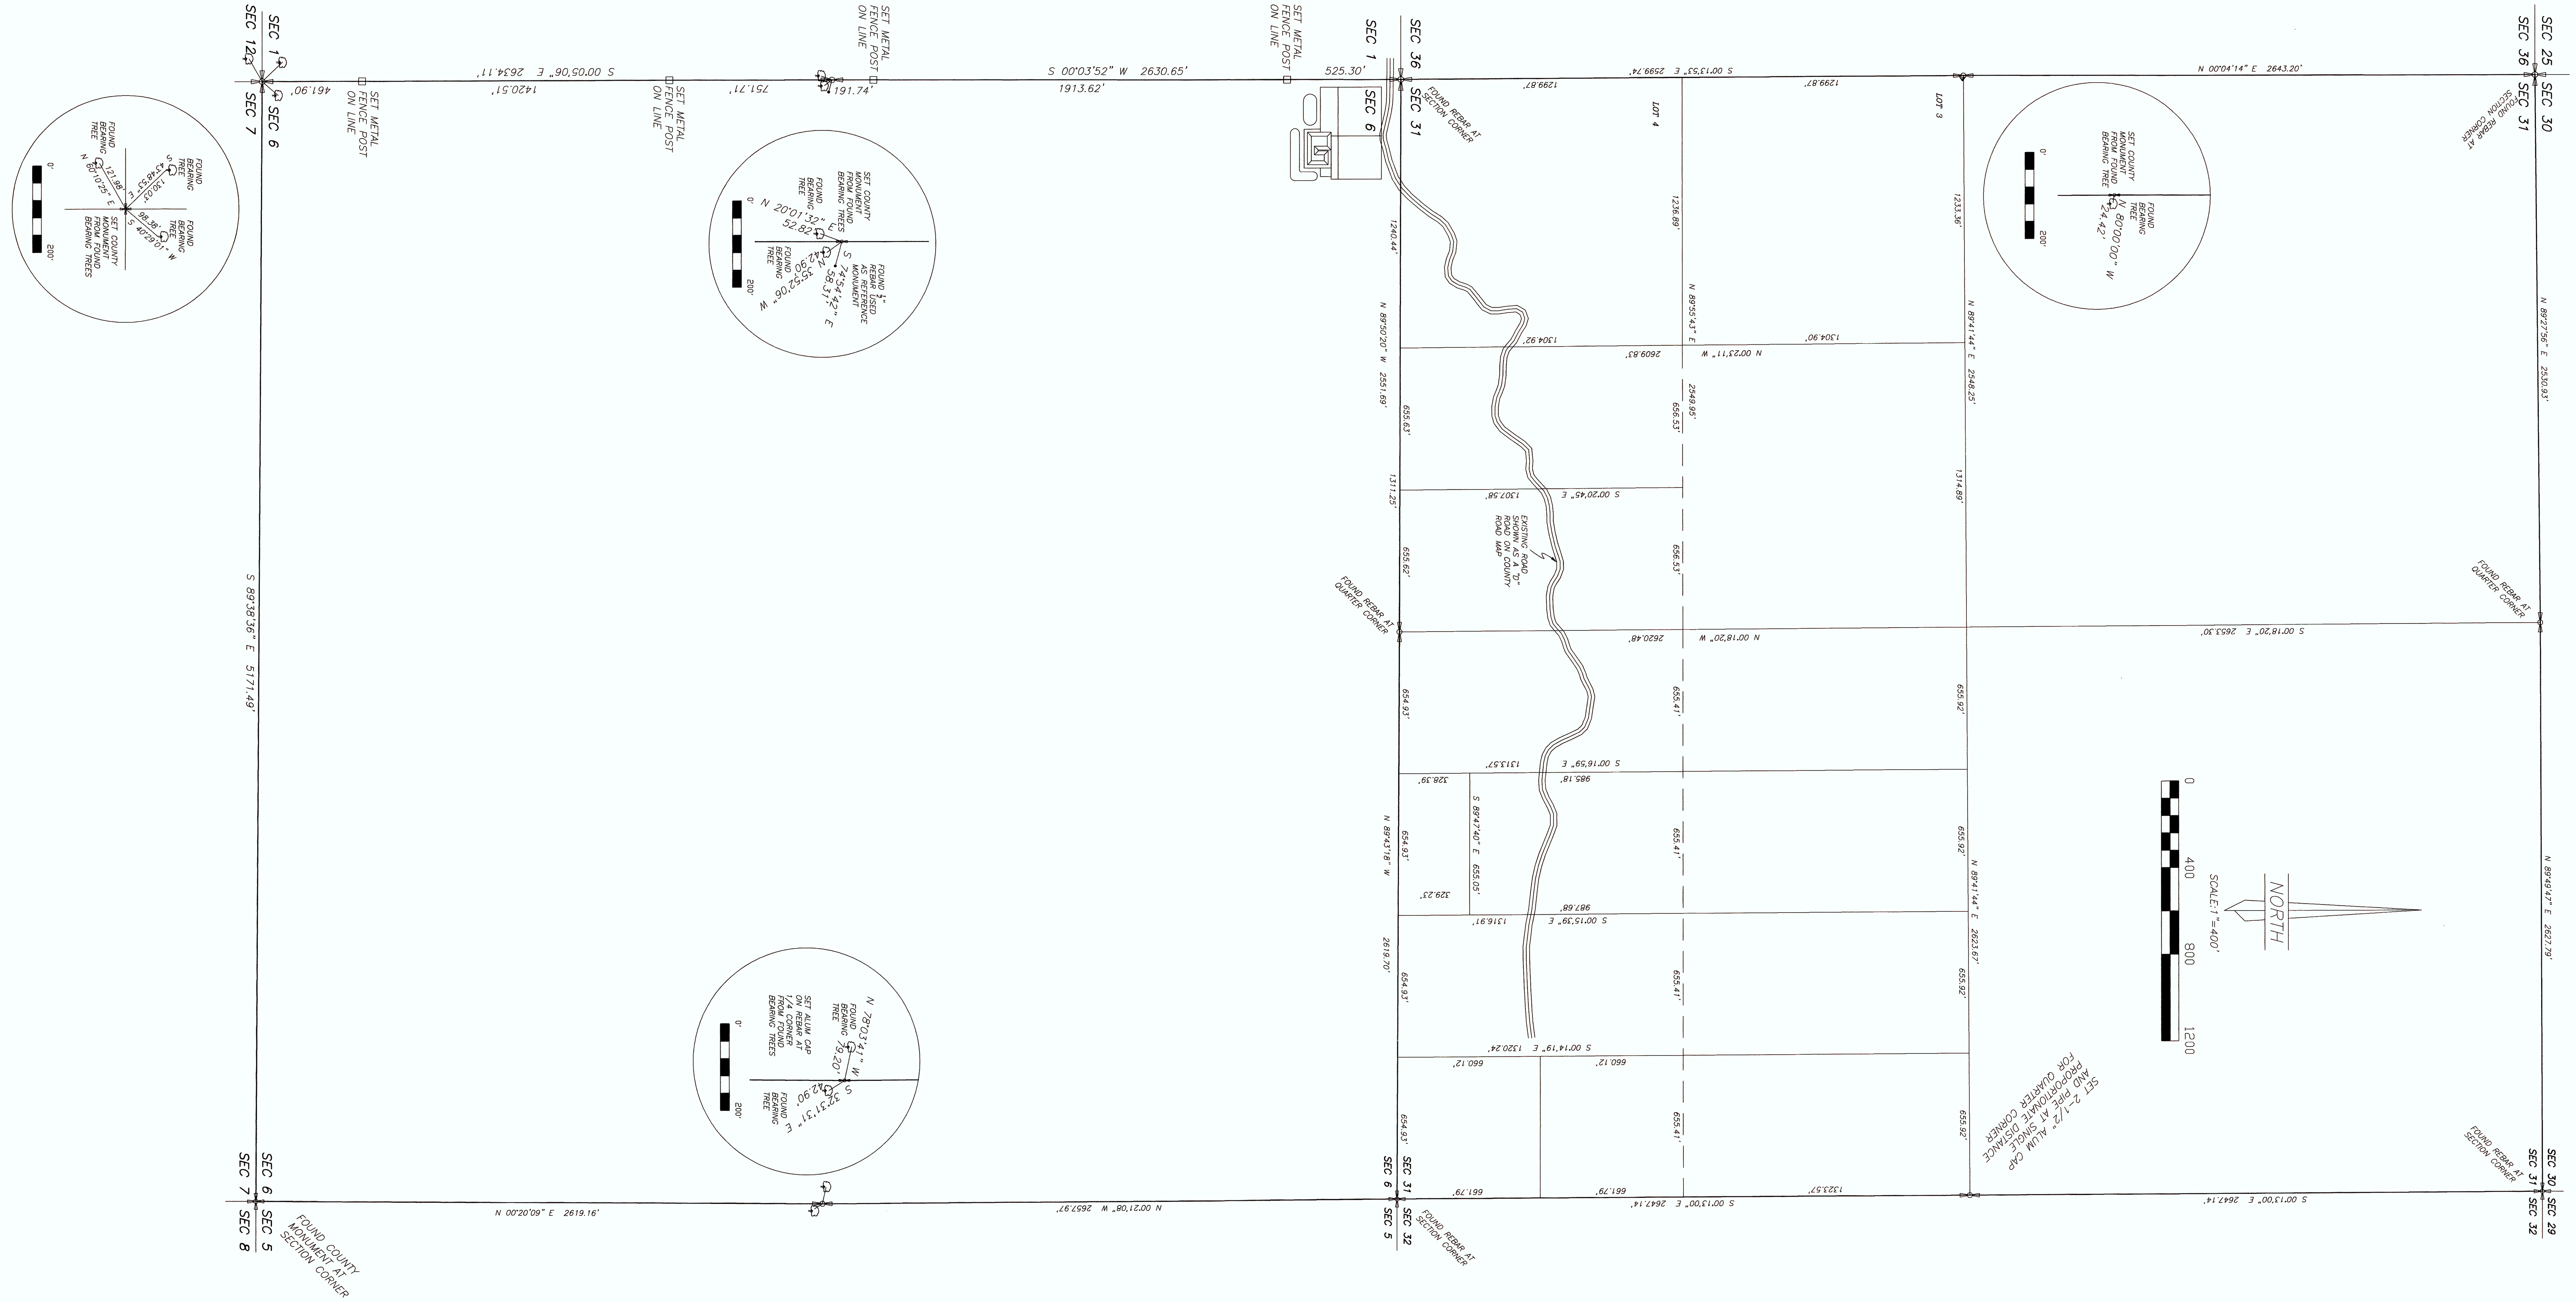

BOUNDARY LINE SURVEY FOR

EP ENERGY E&P, CO.

AND

DEAN PETERSON

SECTION 31, TOWNSHIP 3 SOUTH, RANGE 6 WEST
SECTION 6, TOWNSHIP 4 SOUTH, RANGE 6 WEST
UINTAH SPECIAL BASE AND MERIDIAN
DUCHESNE COUNTY, UTAH

SURVEYOR'S CERTIFICATE

This is to certify that this plat was prepared from the field notes and electronic data collector files of an actual survey made by me, or under my personal supervision, of the parcels of land shown hereon, and that the monuments indicated were found or set during said survey, and that this plat accurately represents said survey to the best of my knowledge.

PROFESSIONAL LAND SURVEYOR No. 148951 JERRY D. ALLRED 13 JUN '12 STATE OF UTAH

Jerry D. Allred, Professional Land Surveyor,
Certificate No. 148951, (Utah)

COUNTY SURVEYOR'S FILE NUMBER 2618

13 JUN 2012 12-100-032

JERRY D. ALLRED AND ASSOCIATES
SURVEYING CONSULTANTS
1235 NORTH 700 EAST--P.O. BOX 975
DUCHESNE, UTAH 84021
(435) 738-5352