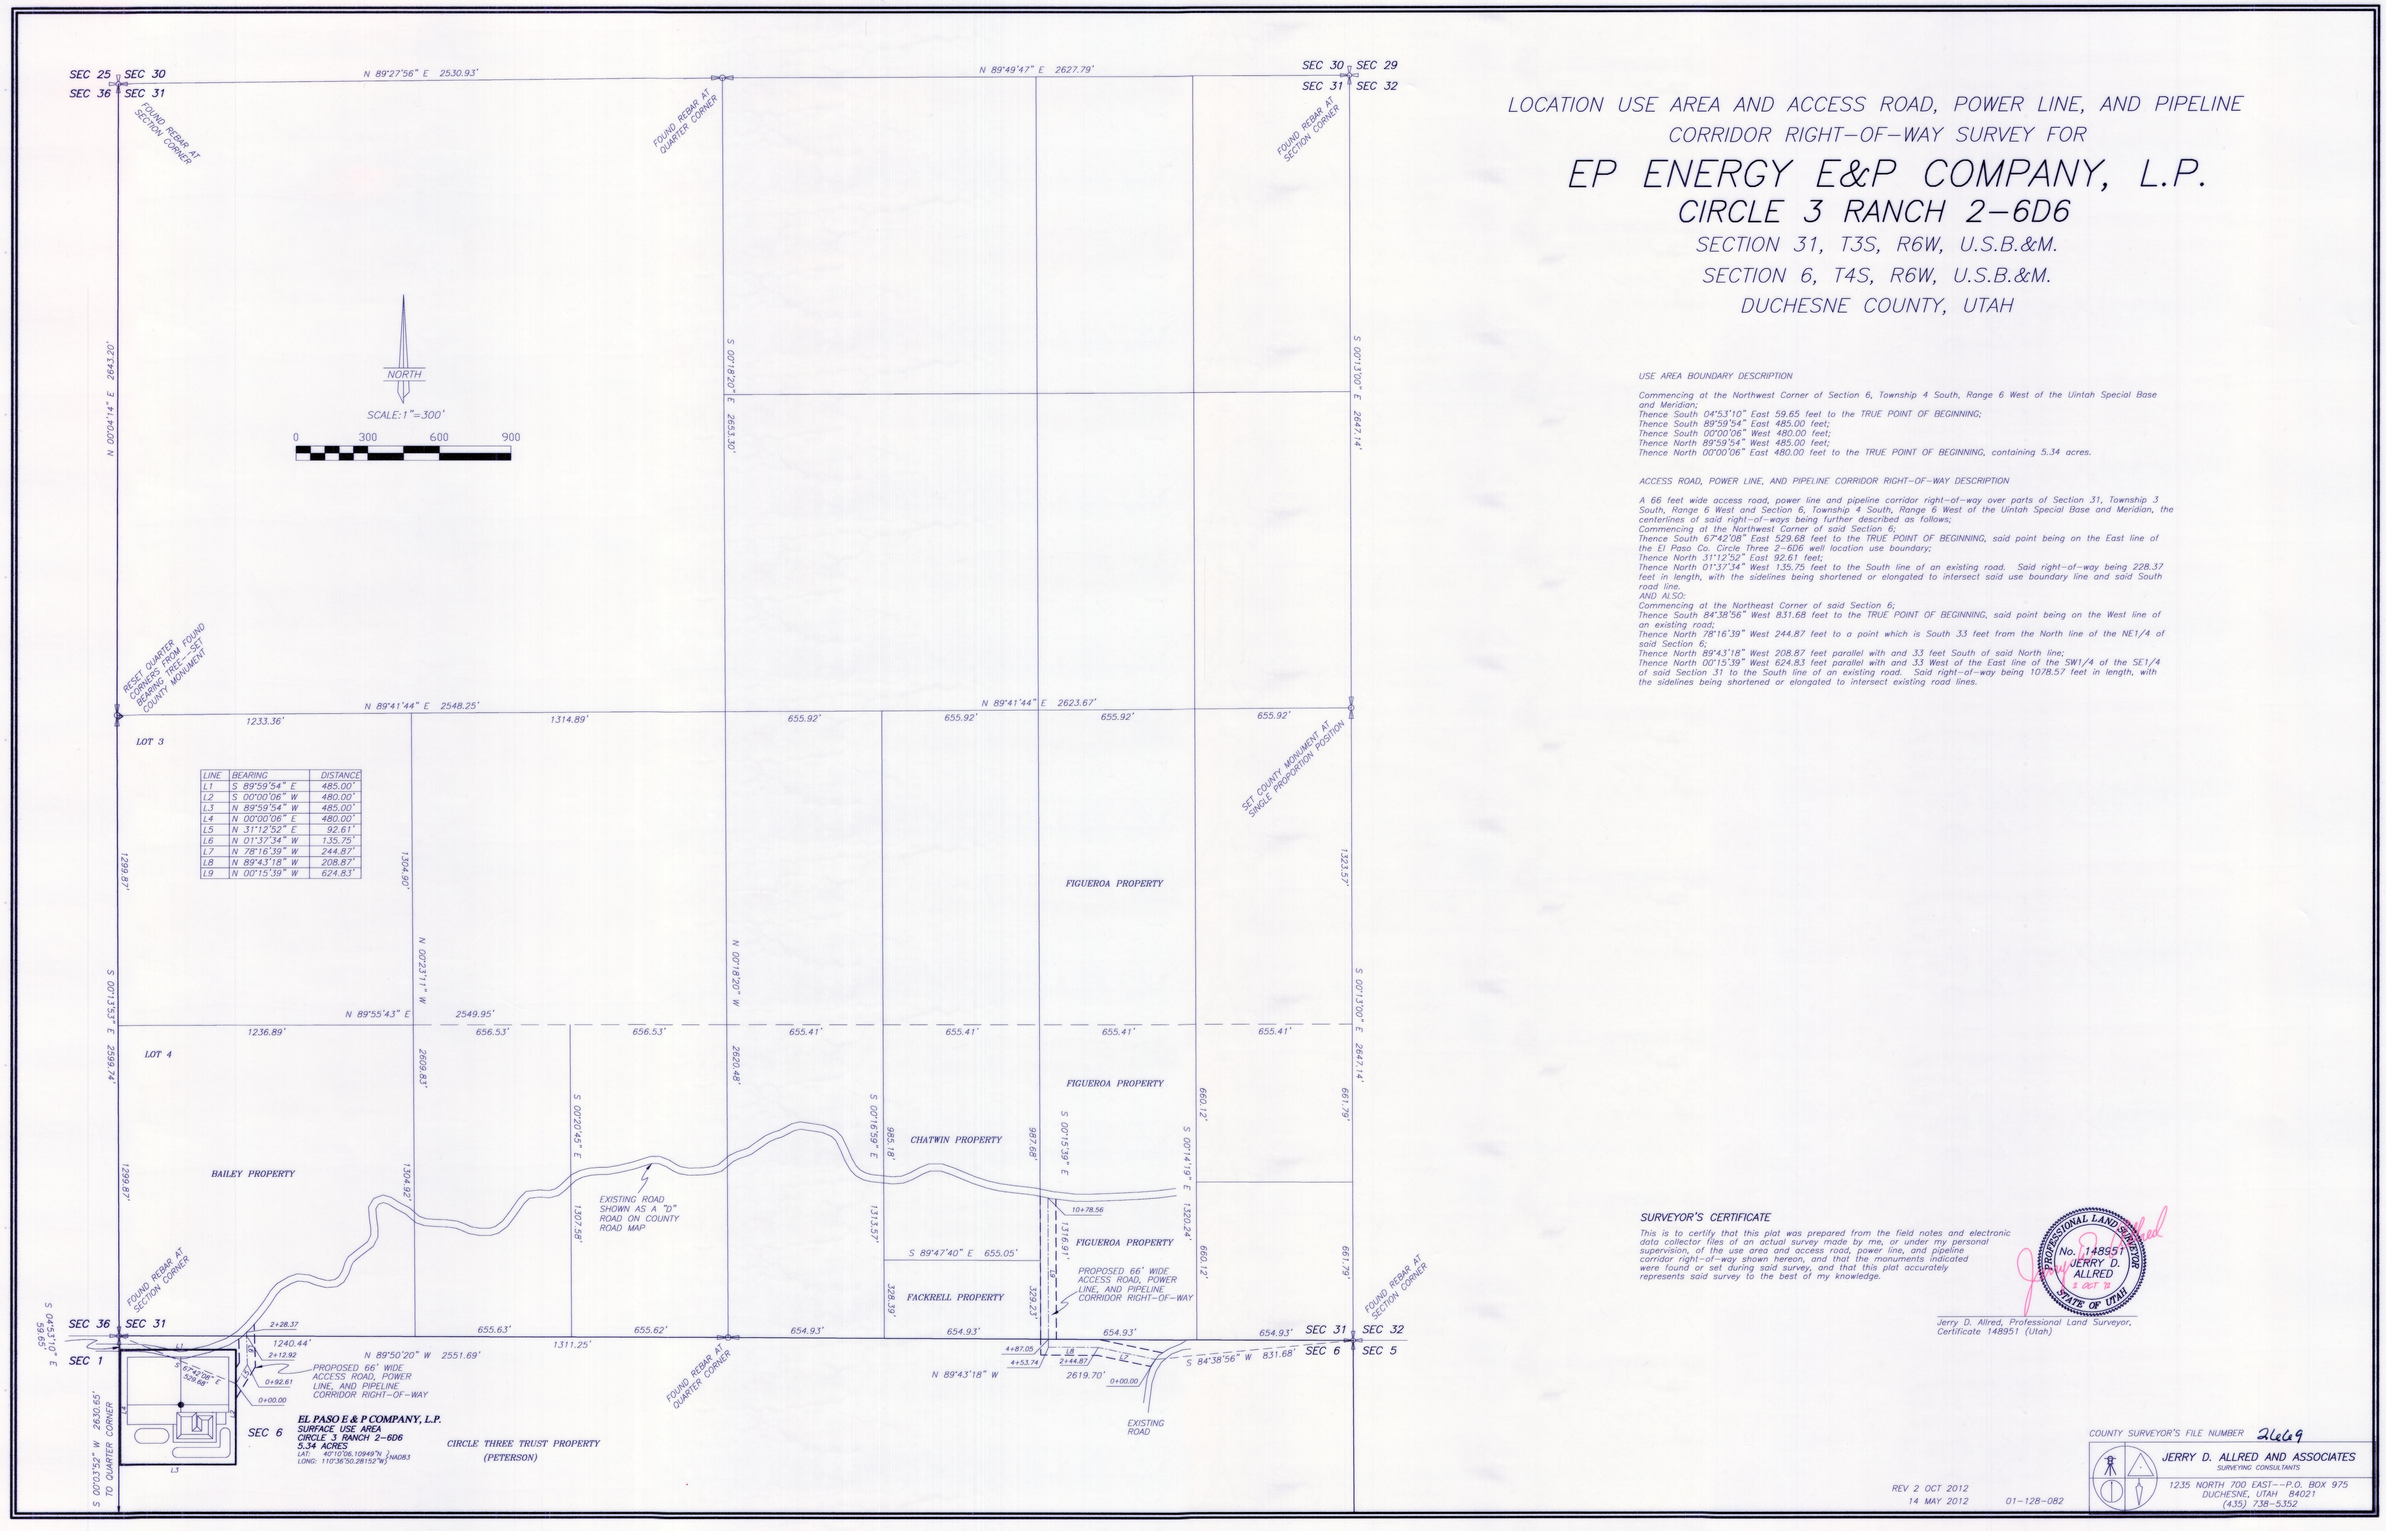

LINE	BEARING	DISTANCE
L1	S 89°59'54" E	485.00'
L2	S 00°00'06" W	480.00'
L3	N 89°59'54" W	485.00'
L4	N 00°00'06" E	480.00'
L5	N 31°12'52" E	92.61'
L6	N 01°37'34" W	135.75'
L7	N 78°16'39" W	244.87'
L8	N 89°43'18" W	208.87'
L9	N 00°15'39" W	624.83'

LOCATION USE AREA AND ACCESS ROAD, POWER LINE, AND PIPELINE CORRIDOR RIGHT-OF-WAY SURVEY FOR

EP ENERGY E&P COMPANY, L.P.

CIRCLE 3 RANCH 2-6D6

SECTION 31, T3S, R6W, U.S.B.&M.

SECTION 6, T4S, R6W, U.S.B.&M.

DUCHESNE COUNTY, UTAH

USE AREA BOUNDARY DESCRIPTION

Commencing at the Northwest Corner of Section 6, Township 4 South, Range 6 West of the Uintah Special Base and Meridian;
Thence South 04°53'10" East 59.65 feet to the TRUE POINT OF BEGINNING;
Thence South 89°59'54" East 485.00 feet;
Thence South 00°00'06" West 480.00 feet;
Thence North 89°59'54" West 485.00 feet;
Thence North 00°00'06" East 480.00 feet to the TRUE POINT OF BEGINNING, containing 5.34 acres.

ACCESS ROAD, POWER LINE, AND PIPELINE CORRIDOR RIGHT-OF-WAY DESCRIPTION

A 66 feet wide access road, power line and pipeline corridor right-of-way over parts of Section 31, Township 3 South, Range 6 West and Section 6, Township 4 South, Range 6 West of the Uintah Special Base and Meridian, the centerlines of said right-of-ways being further described as follows;
Commencing at the Northwest Corner of said Section 6;
Thence South 67°42'08" East 529.68 feet to the TRUE POINT OF BEGINNING, said point being on the East line of the El Paso Co. Circle Three 2-6D6 well location use boundary;
Thence North 31°12'52" East 92.61 feet;
Thence North 01°37'34" West 135.75 feet to the South line of an existing road. Said right-of-way being 228.37 feet in length, with the sidelines being shortened or elongated to intersect said use boundary line and said South road line.
AND ALSO:
Commencing at the Northeast Corner of said Section 6;
Thence South 84°38'56" West 831.68 feet to the TRUE POINT OF BEGINNING, said point being on the West line of an existing road;
Thence North 78°16'39" West 244.87 feet to a point which is South 33 feet from the North line of the NE1/4 of said Section 6;
Thence North 89°43'18" West 208.87 feet parallel with and 33 feet South of said North line;
Thence North 00°15'39" West 624.83 feet parallel with and 33 West of the East line of the SW1/4 of the SE1/4 of said Section 31 to the South line of an existing road. Said right-of-way being 1078.57 feet in length, with the sidelines being shortened or elongated to intersect existing road lines.

SURVEYOR'S CERTIFICATE

This is to certify that this plat was prepared from the field notes and electronic data collector files of an actual survey made by me, or under my personal supervision, of the use area and access road, power line, and pipeline corridor right-of-way shown hereon, and that the monuments indicated were found or set during said survey, and that this plat accurately represents said survey to the best of my knowledge.

PROFESSIONAL LAND SURVEYOR No. 148951 JERRY D. ALLRED 2 OCT 12 STATE OF UTAH

Jerry D. Allred, Professional Land Surveyor, Certificate 148951 (Utah)

COUNTY SURVEYOR'S FILE NUMBER 2669

REV 2 OCT 2012
14 MAY 2012

01-128-082

JERRY D. ALLRED AND ASSOCIATES
SURVEYING CONSULTANTS
1235 NORTH 700 EAST--P.O. BOX 975
DUCHESNE, UTAH 84021
(435) 738-5352