DRAWING NUMBER
SAFCO PRODUCTS • NEW HOPE, MINNESOTA
REORDER BY PART NUMBER 6051
PSN USA Limit. LP Patent. US 7,123,146

DRAWING NUMBER 2049
SAFCO PRODUCTS • NEW HOPE, MINNESOTA
REORDER BY PART NUMBER 6051
PSN USA Limit. LP 7,123,146

DRAWING NUMBER
SAFCO PRODUCTS • NEW HOPE, MINNESOTA
REORDER BY PART NUMBER 6051
PSN USA Limit. LP 7,123,146

DRAWING NUMBER
SAFCO PRODUCTS • NEW HOPE, MINNESOTA
REORDER BY PART NUMBER 6051
PSN USA Limit. LP 7,123,146

PROPERTY SURVEY FOR

MELANIE ADAMS

LOT 2, UNIT 2, CEDERVIEW PROPERTIES SUB.
SECTION 2, TOWNSHIP 2 SOUTH, RANGE 2 WEST
UINTAH SPECIAL BASE AND MERIDIAN

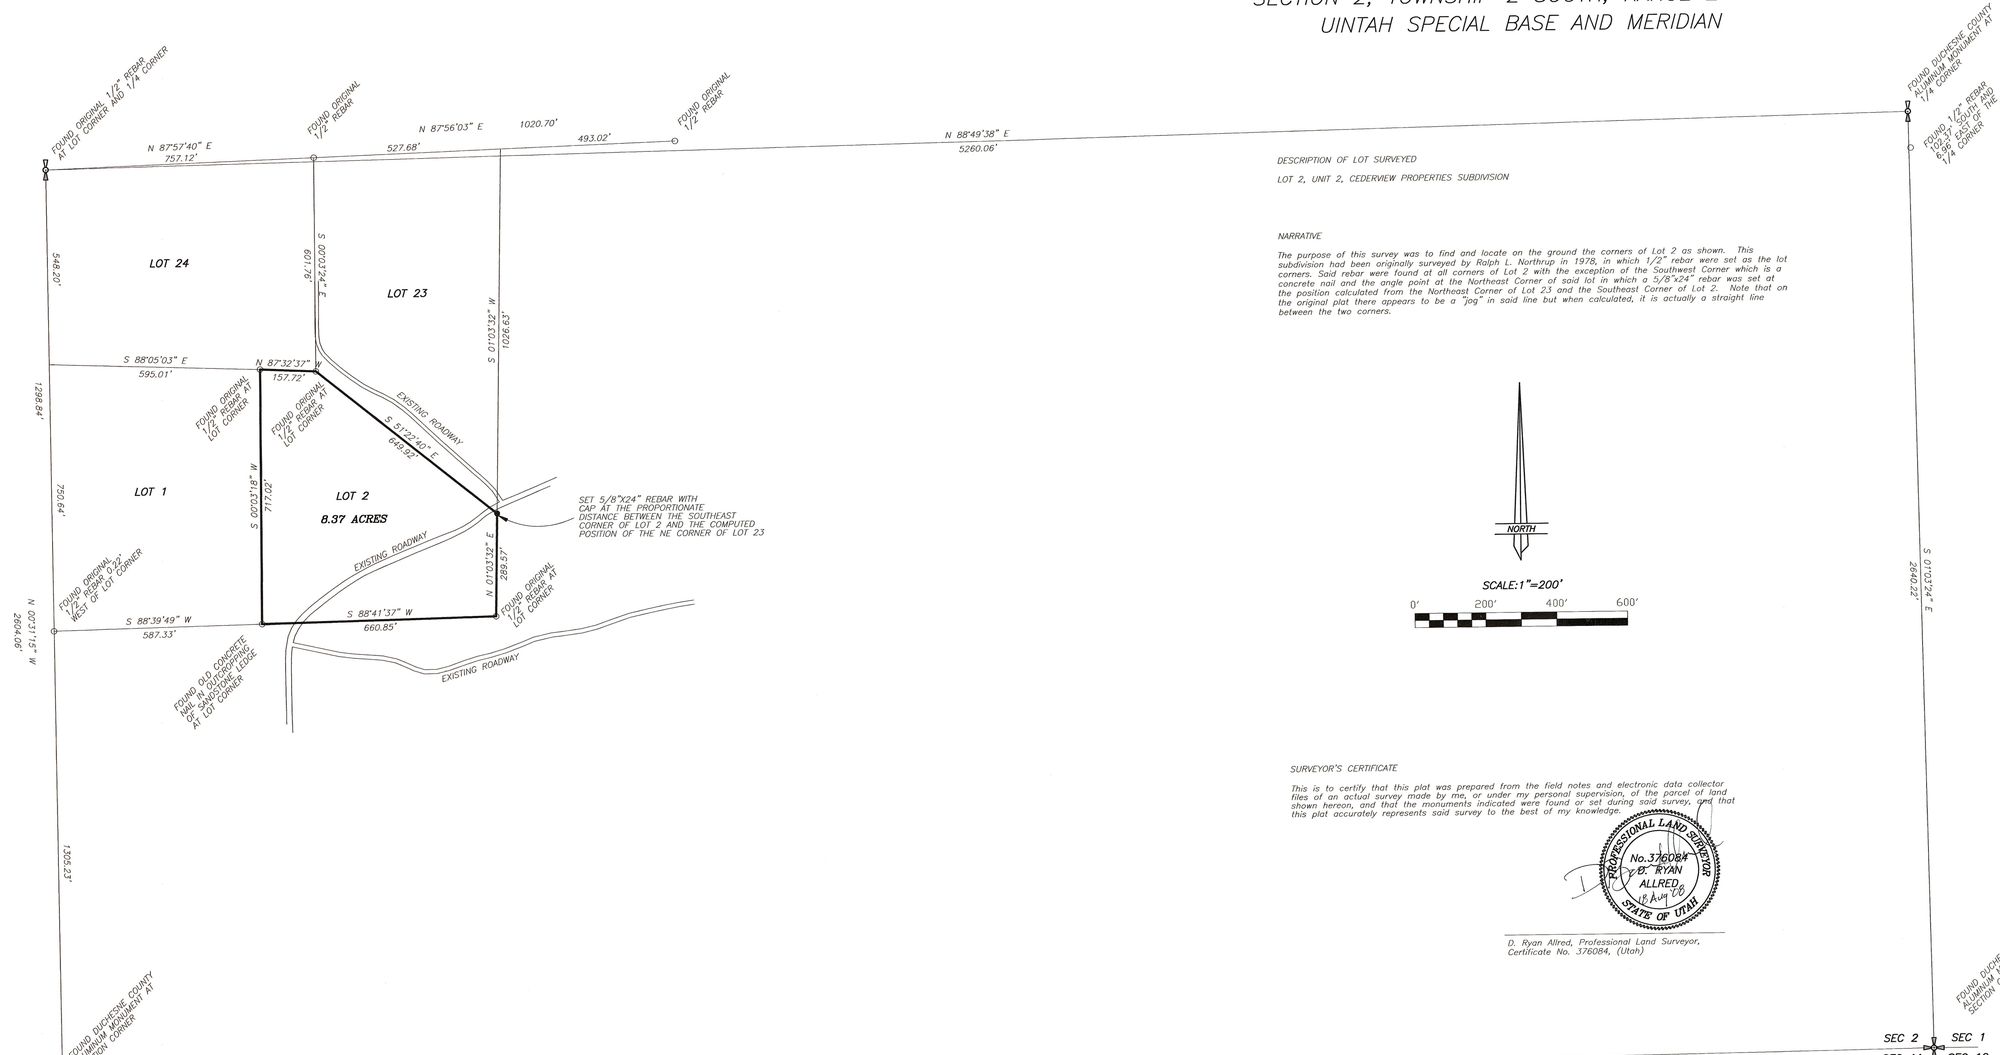

NORTH

SCALE:1"=200'

0' 200' 400' 600'

DESCRIPTION OF LOT SURVEYED

LOT 2, UNIT 2, CEDERVIEW PROPERTIES SUBDIVISION

NARRATIVE

The purpose of this survey was to find and locate on the ground the corners of Lot 2 as shown. This subdivision had been originally surveyed by Ralph L. Northrup in 1978, in which 1/2" rebar were set as the lot corners. Said rebar were found at all corners of Lot 2 with the exception of the Southwest Corner which is a concrete nail and the angle point at the Northeast Corner of said lot in which a 5/8"x24" rebar was set at the position calculated from the Northeast Corner of Lot 23 and the Southeast Corner of Lot 2. Note that on the original plat there appears to be a "jog" in said line but when calculated, it is actually a straight line between the two corners.

SURVEYOR'S CERTIFICATE

This is to certify that this plat was prepared from the field notes and electronic data collector files of an actual survey made by me, or under my personal supervision, of the parcel of land shown hereon, and that the monuments indicated were found or set during said survey, and that this plat accurately represents said survey to the best of my knowledge.

PROFESSIONAL LAND SURVEYOR
No. 376084
D. RYAN ALLRED
18 Aug 08
STATE OF UTAH

D. Ryan Allred, Professional Land Surveyor,
Certificate No. 376084, (Utah)

COUNTY SURVEYOR'S FILE # 2049

JERRY D. ALLRED & ASSOCIATES
SURVEYING CONSULTANTS
121 NORTH CENTER ST.--P.O. BOX 975
DUCHESNE, UTAH 84021
(435) 738-5352

5 AUG 2008 08-100-040