PROPERTY SURVEY FOR

JEREMY TAYLOR

LOTS 18–40,41
LOT 7–20
UINTAH VIEW RANCHES SUBDIVISION

SECTION 7 & 18, TOWNSHIP 3 SOUTH RANGE 4 WEST UINTAH SPECIAL BASE & MERIDIAN

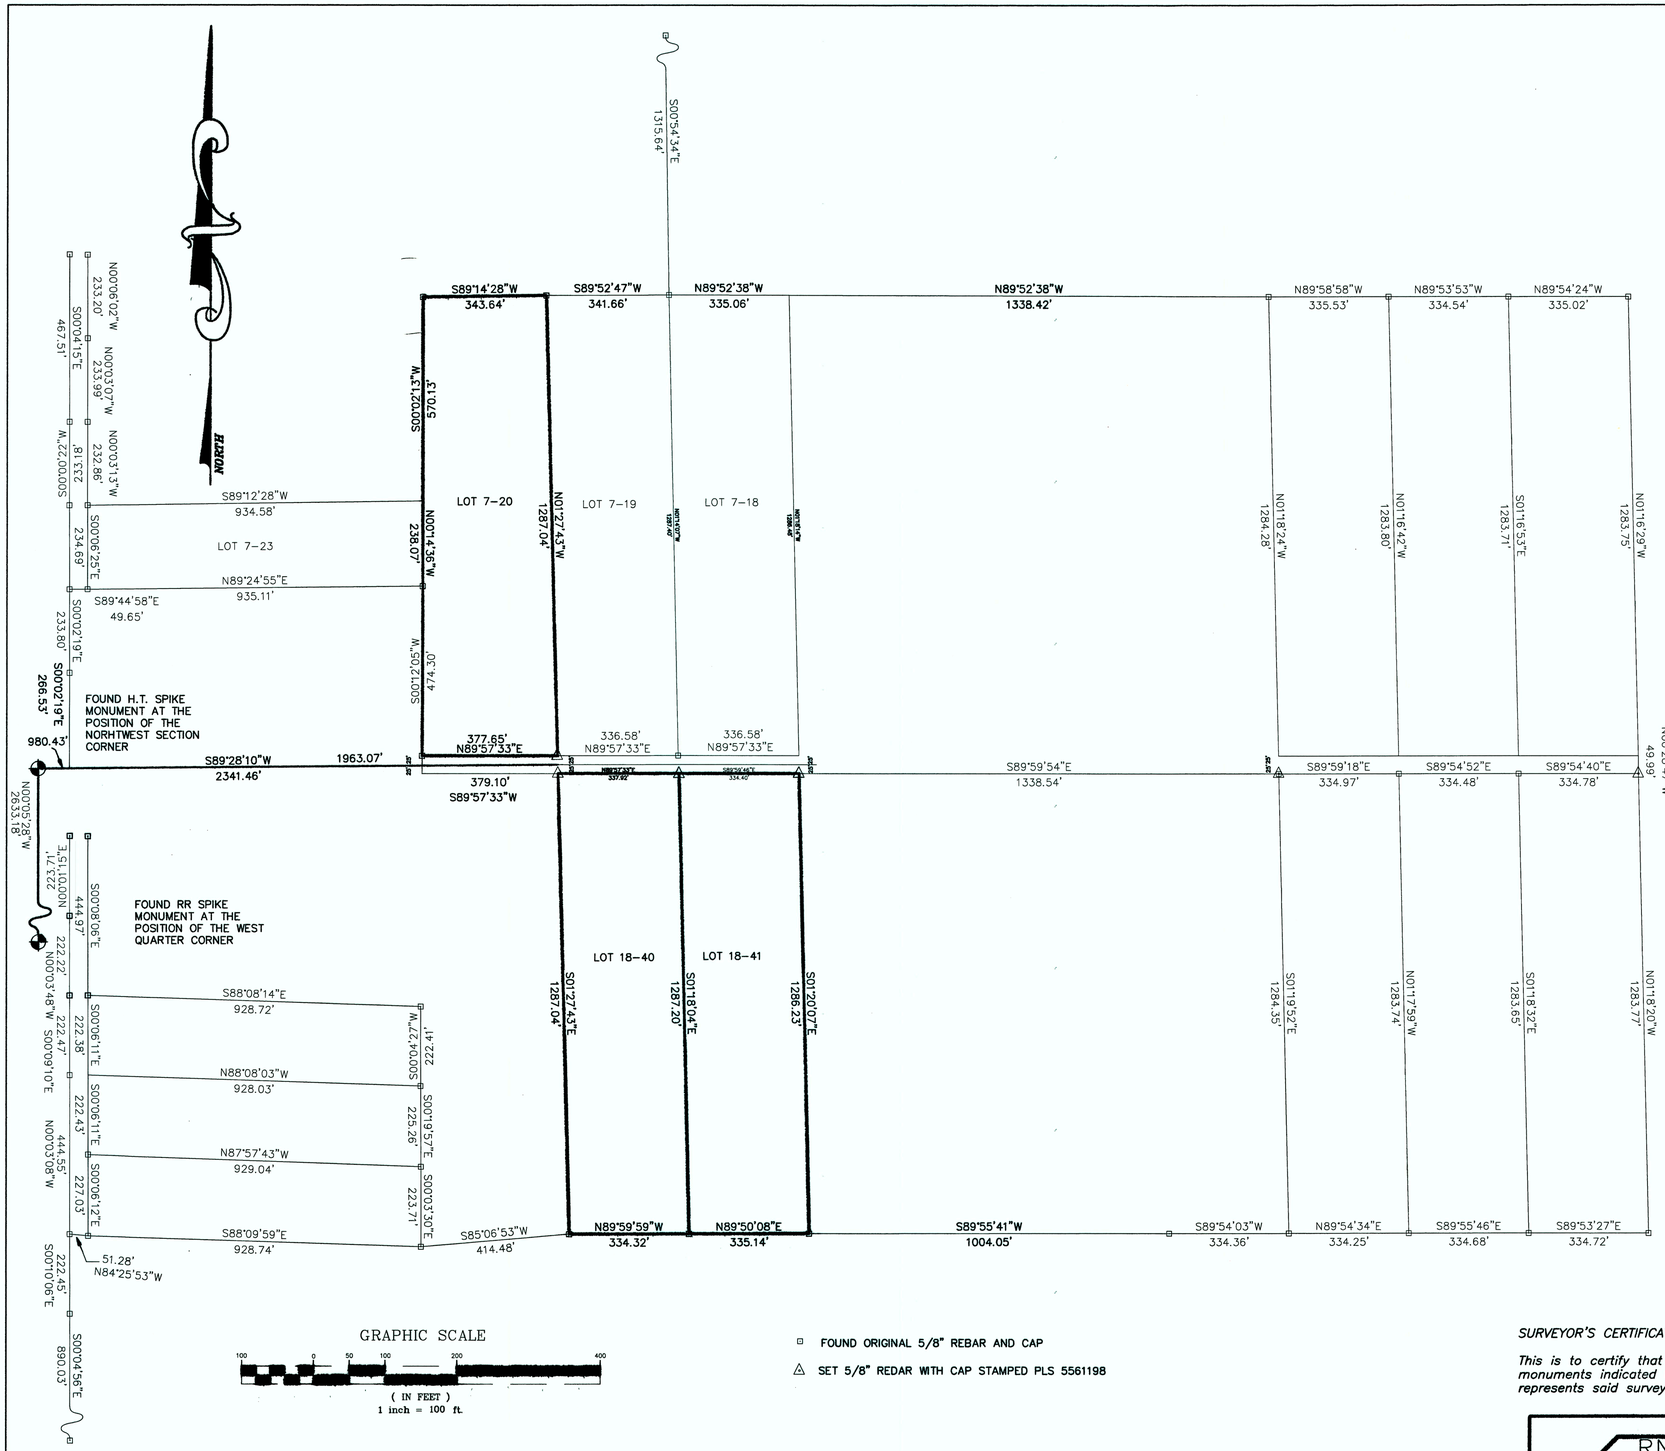

FOUND ORIGINAL 5/8" REBAR AND CAP

SET 5/8" REDAR WITH CAP STAMPED PLS 5561198

PROFESSIONAL LAND SURVEYOR No. 5561198 RODNEY N. ROWLEY 2/14/07 STATE OF UTAH

Rodney N. Rowley , Registered Land Surveyor, Certificate No. 5561198 , (Utah)

SURVEYOR'S CERTIFICATE

This is to certify that I have surveyed the parcel of land shown on this plat, and that the monuments indicated were found or set during said survey, and that this plat accurately represents said survey to the best of my knowledge.

County Surveyor's File #2534

R.N.R. SURVEYING INC.

P.O. Box 250
Duchesne, Utah 84021
435–823–5556 435–738–2607

DRAWN BY:	RR
SCALE:	1" = 200'
DATE:	20 JAN 2007
JOB NUMBER	2006–59