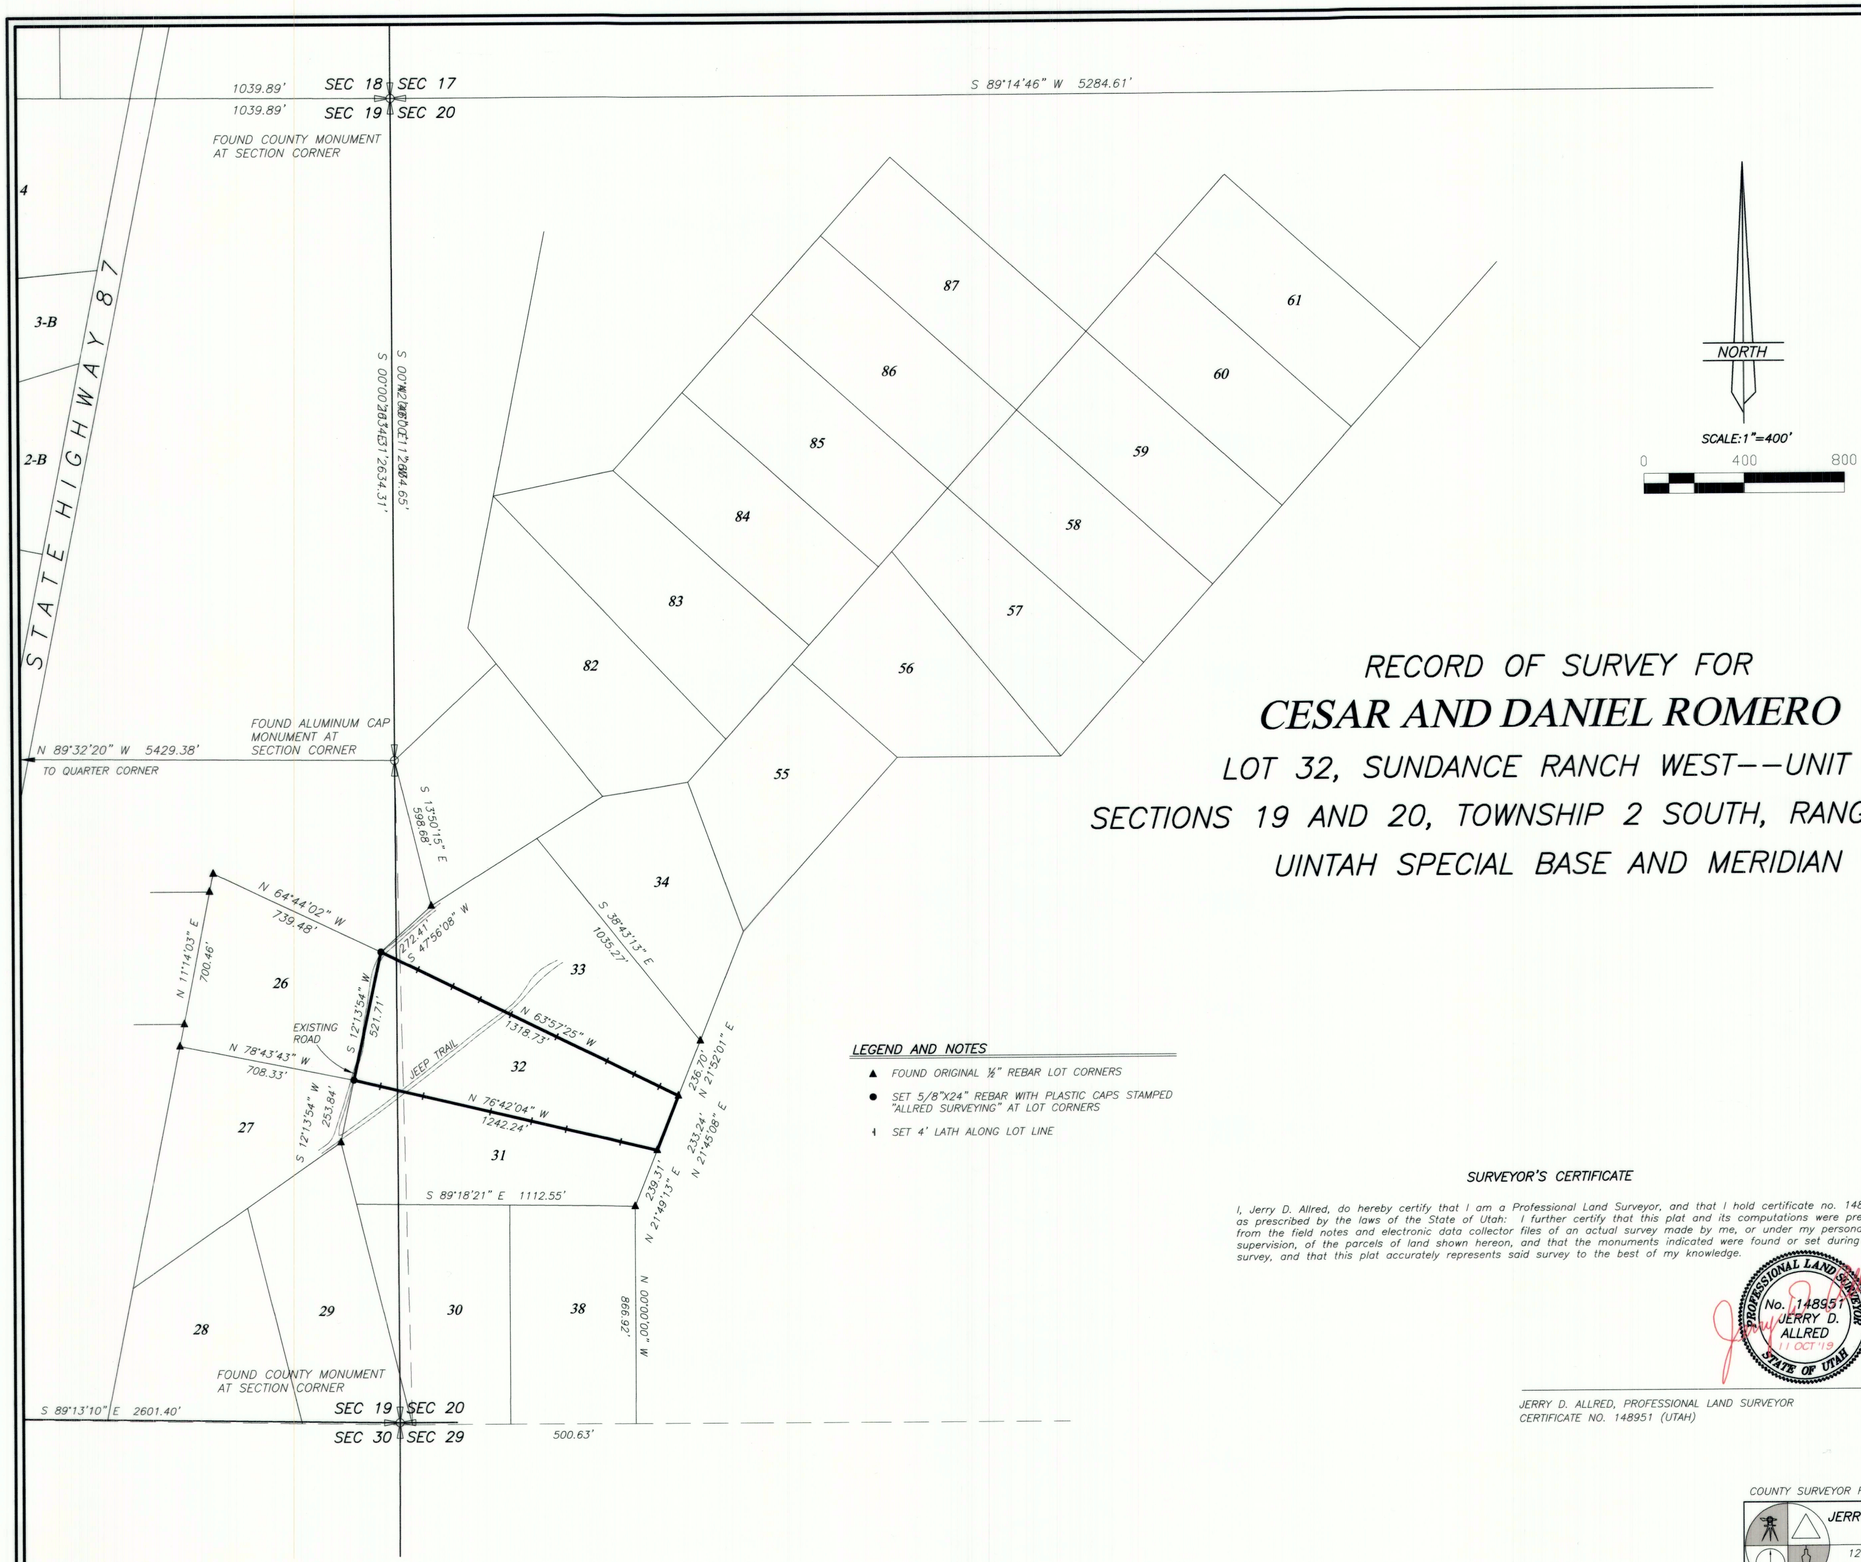

RECORD OF SURVEY FOR
CESAR AND DANIEL ROMERO
LOT 32, SUNDANCE RANCH WEST--UNIT A
SECTIONS 19 AND 20, TOWNSHIP 2 SOUTH, RANGE 4 WEST
UINTAH SPECIAL BASE AND MERIDIAN

LEGEND AND NOTES

- ▲ FOUND ORIGINAL ½" REBAR LOT CORNERS
- ● SET 5/8"X24" REBAR WITH PLASTIC CAPS STAMPED "ALLRED SURVEYING" AT LOT CORNERS
- SET 4' LATH ALONG LOT LINE

SURVEYOR'S CERTIFICATE

I, Jerry D. Allred, do hereby certify that I am a Professional Land Surveyor, and that I hold certificate no. 148951 as prescribed by the laws of the State of Utah: I further certify that this plat and its computations were prepared from the field notes and electronic data collector files of an actual survey made by me, or under my personal supervision, of the parcels of land shown hereon, and that the monuments indicated were found or set during said survey, and that this plat accurately represents said survey to the best of my knowledge.

PROFESSIONAL LAND SURVEYOR
No. 148951
JERRY D. ALLRED
11 OCT '19
STATE OF UTAH

JERRY D. ALLRED, PROFESSIONAL LAND SURVEYOR
CERTIFICATE NO. 148951 (UTAH)

COUNTY SURVEYOR FILE NO. 4299

JERRY D. ALLRED & ASSOCIATES, INC.
SURVEYING CONSULTANTS
1235 NORTH 700 EAST--P.O. BOX 975
DUCHESNE, UTAH 84021
(435) 738-5352

11 OCT 2019 19-100-070

DRAWING NUMBER 4299
SAFCO PRODUCTS • NEW HOPE, MINNESOTA
REORDER BY PART NUMBER 6951