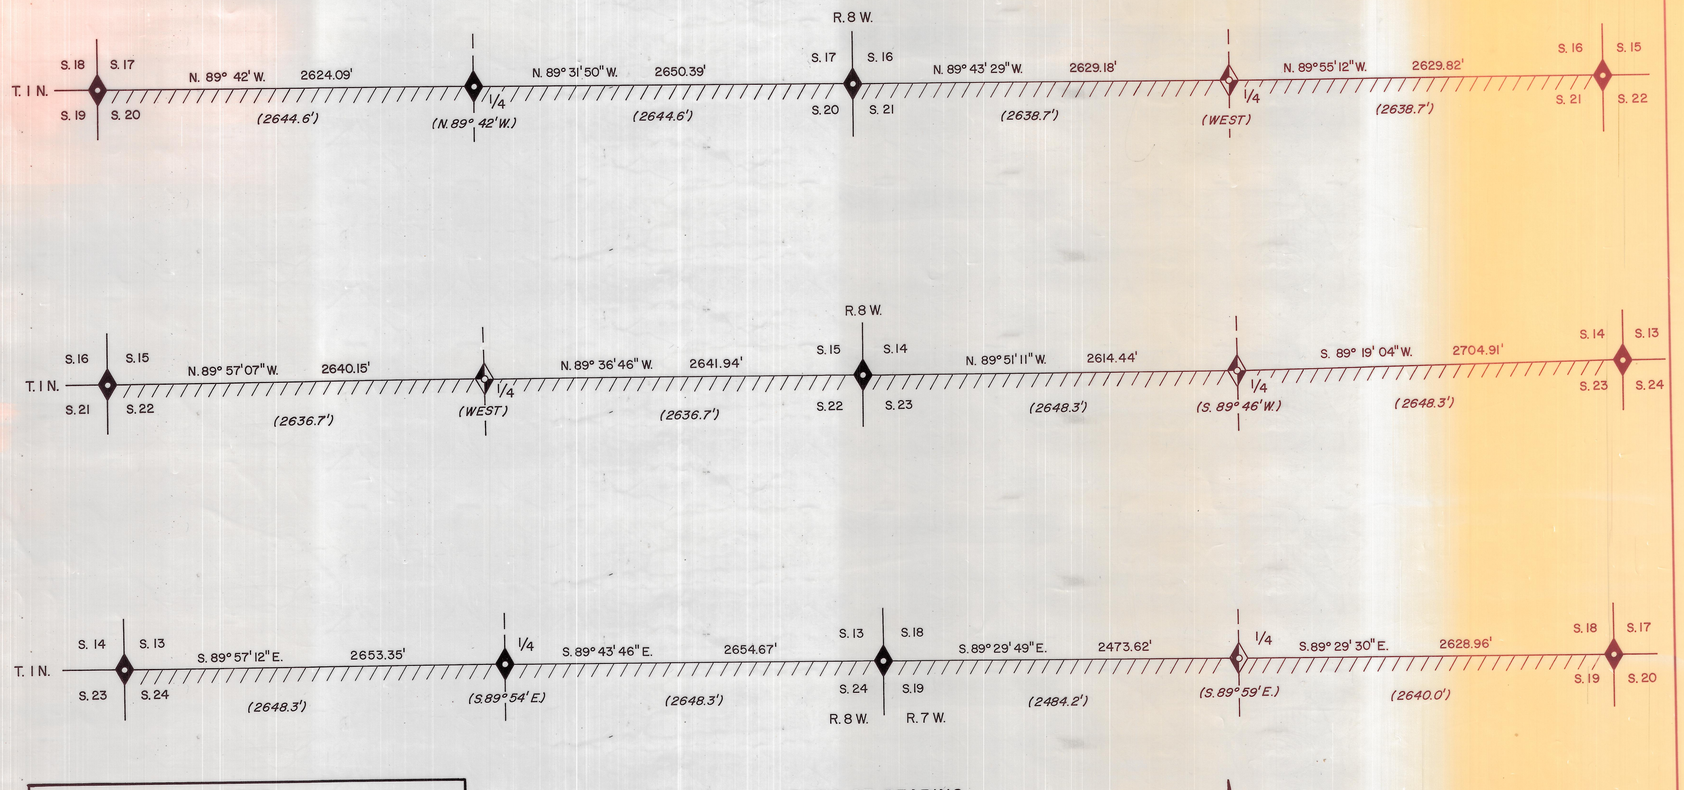

LEGEND

- B.L.M. MONUMENT SET FROM ORIGINAL EVIDENCE.
- B.L.M. MONUMENT SET BY PROPORTIONATE MEASUREMENT.
- FOREST SERVICE MONUMENT SET FROM ORIGINAL EVIDENCE.
- U.S. / PVT. FOREST SERVICE PROPERTY LINE–SURVEYED & POSTED.

BASIS OF BEARING

ALL BEARINGS SHOWN ARE IN PLANE, ANGULAR RELATIONSHIP TO THE RECORD SOUTH SECTION LINE OF SECTION 17, T. 1 N., R. 8 W., U.S.M.

NOTES

ALL FOREST SERVICE MONUMENTS ARE 30" ALUMINUM POSTS WITH 3 1/4" DIAMETER ALUMINUM CAP WITH IDENTIFYING "LOGO".

ORIGINAL RECORD BEARINGS AND DISTANCES ARE SHOWN IN PARENTHESIS.

TOWNSHIP 1 NORTH, RANGE 7&8 WEST
UINTAH SPECIAL MERIDIAN, UTAH
SECTIONS 17, 16, 15, 14, 13 & 18
DEPENDENT RESURVEY

0 250' 500' 1,000' 1,500'
SCALE: 1" = 500'

U.S. DEPARTMENT OF AGRICULTURE
FOREST SERVICE
REGION 4 — ASHLEY NATIONAL FOREST

SURVEY
NATIONAL FOREST BOUNDARY
SECTIONS 17, 16, 15, 14, 13 & 18
TOWNSHIP 1 NORTH—RANGE 7 & 8 WEST
UINTAH SPECIAL MERIDIAN, UTAH

SURVEYED BY M.A. BONORDEN
SURVEY COMMENCED 8-85 SURVEY COMPLETED 9-85
APPROVED J. Russell Manning DATE 10/86
Forest Land Surveyor J. Russell Manning - Ut. PLS 3080
DRAWN G.J.R.
CHECKED C.K.M.
SHEET 1 of 1
DRAWING NO.

R4 2100 78 (3/79)

ENTRY NO. [redacted] DATE 12-16-86 TIME 8:30 BOOK 0-154 PAGE 4-5
FEE $ 5.00 RECORDED AT REQUEST OF United States Forest Service
Maxine W. Burdick DUCHESNE COUNTY RECORDER Charlotte Jensen DEPUTY

Duch Co Surveyor File No. 657

DRAWING NUMBER 657
SAFCO PRODUCTS • NEW HOPE, MINNESOTA REORDER BY PART NUMBER 6551
POSITION EDGE OF PRINT ON THIS LINE