PUBLIC LAND SURVEY CORNERS SURVEY

DUCHESNE COUNTY

SECTIONS 19 & 30, TOWNSHIP 1 SOUTH, RANGE 1 WEST

SECTIONS 25 & 25, TOWNSHIP 1 SOUTH, RANGE 2 WEST

UINTAH SPECIAL BASE AND MERIDIAN

NARRATIVE

THIS SURVEY WAS PERFORMED AS A DEPENDENT RESURVEY OF THE AREA SHOWN IN ORDER FOR SEVERAL MISSING CORNERS TO BE RESET.

LEGEND AND NOTES

———·———·——— EXISTING FENCES

THIS SURVEY WAS PERFORMED USING G.P.S. (GLOBAL POSITIONING SYSTEM) PROCEDURES AND EQUIPMENT. THE BASIS OF BEARINGS WAS BASED ON WGS-84 DATUM.

SURVEYOR'S CERTIFICATE

This is to certify that I have surveyed the lines shown on this plat, and that the monuments indicated were found or set during said survey, and that this plat accurately represents said survey to the best of my knowledge.

PROFESSIONAL LAND SURVEYOR No. 148951 JERRY D. ALLRED STATE OF UTAH

Jerry D. Allred, Licensed Land Surveyor, Certificate 148951 (Utah)

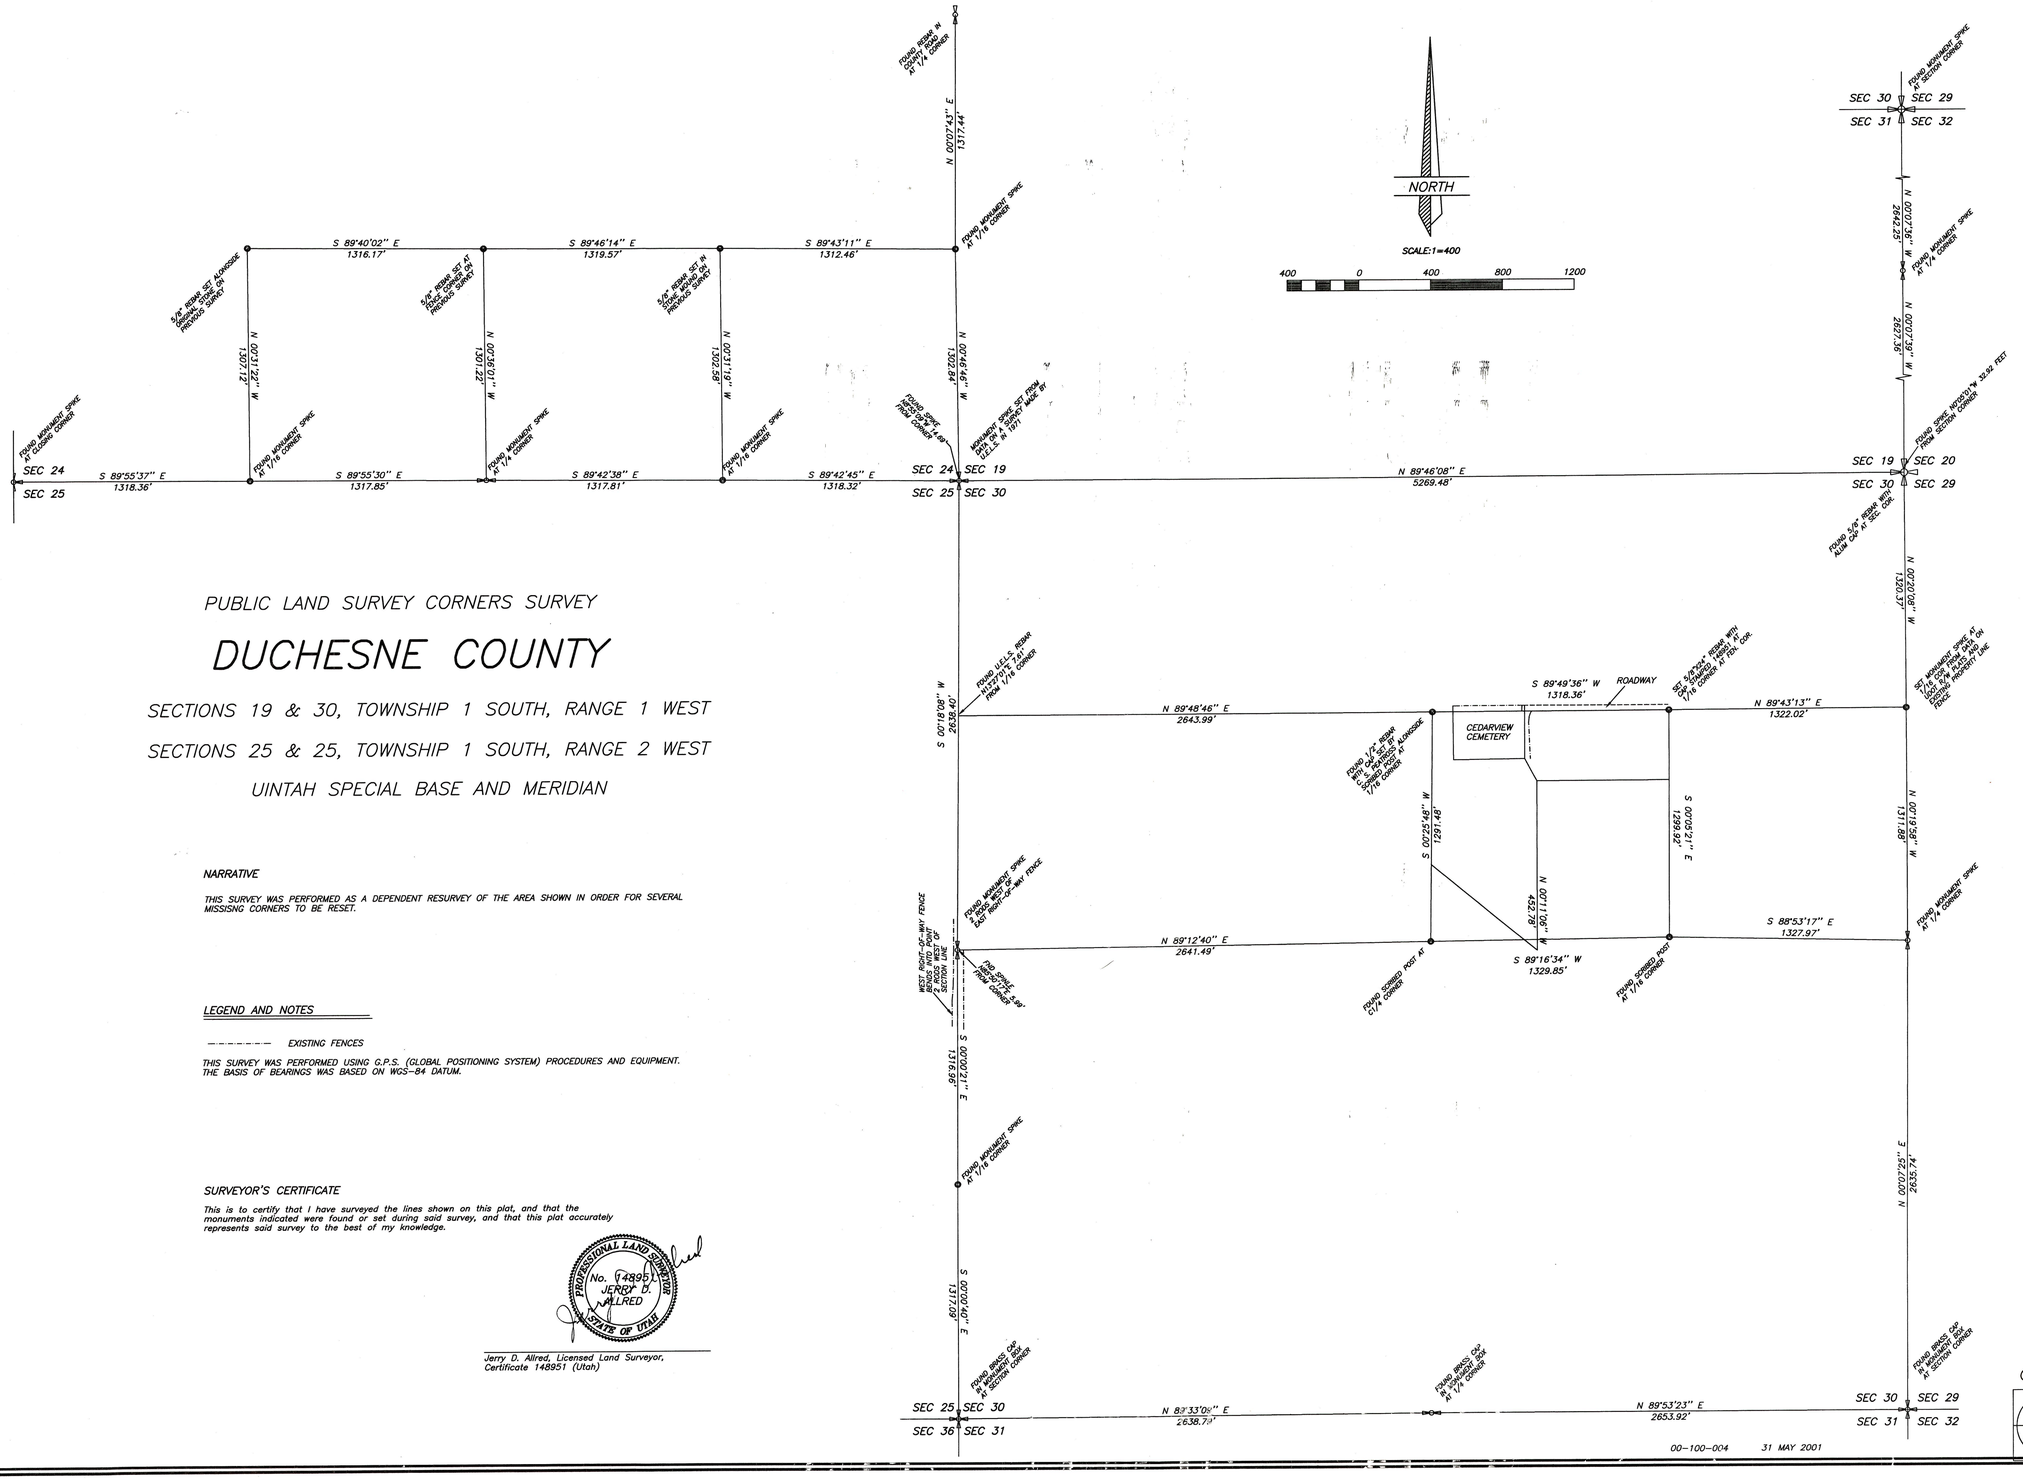

County Surveyor's File # 1044

JERRY D. ALLRED & ASSOCIATES
SURVEYING CONSULTANTS
121 NORTH CENTER ST.--P.O. BOX 975
DUCHESNE, UTAH 84021
(435) 738-5357

00-100-004 31 MAY 2001