DEPENDANT RESURVEY OF
SECTION 26, T1S, R2W, U.S.B.&M.

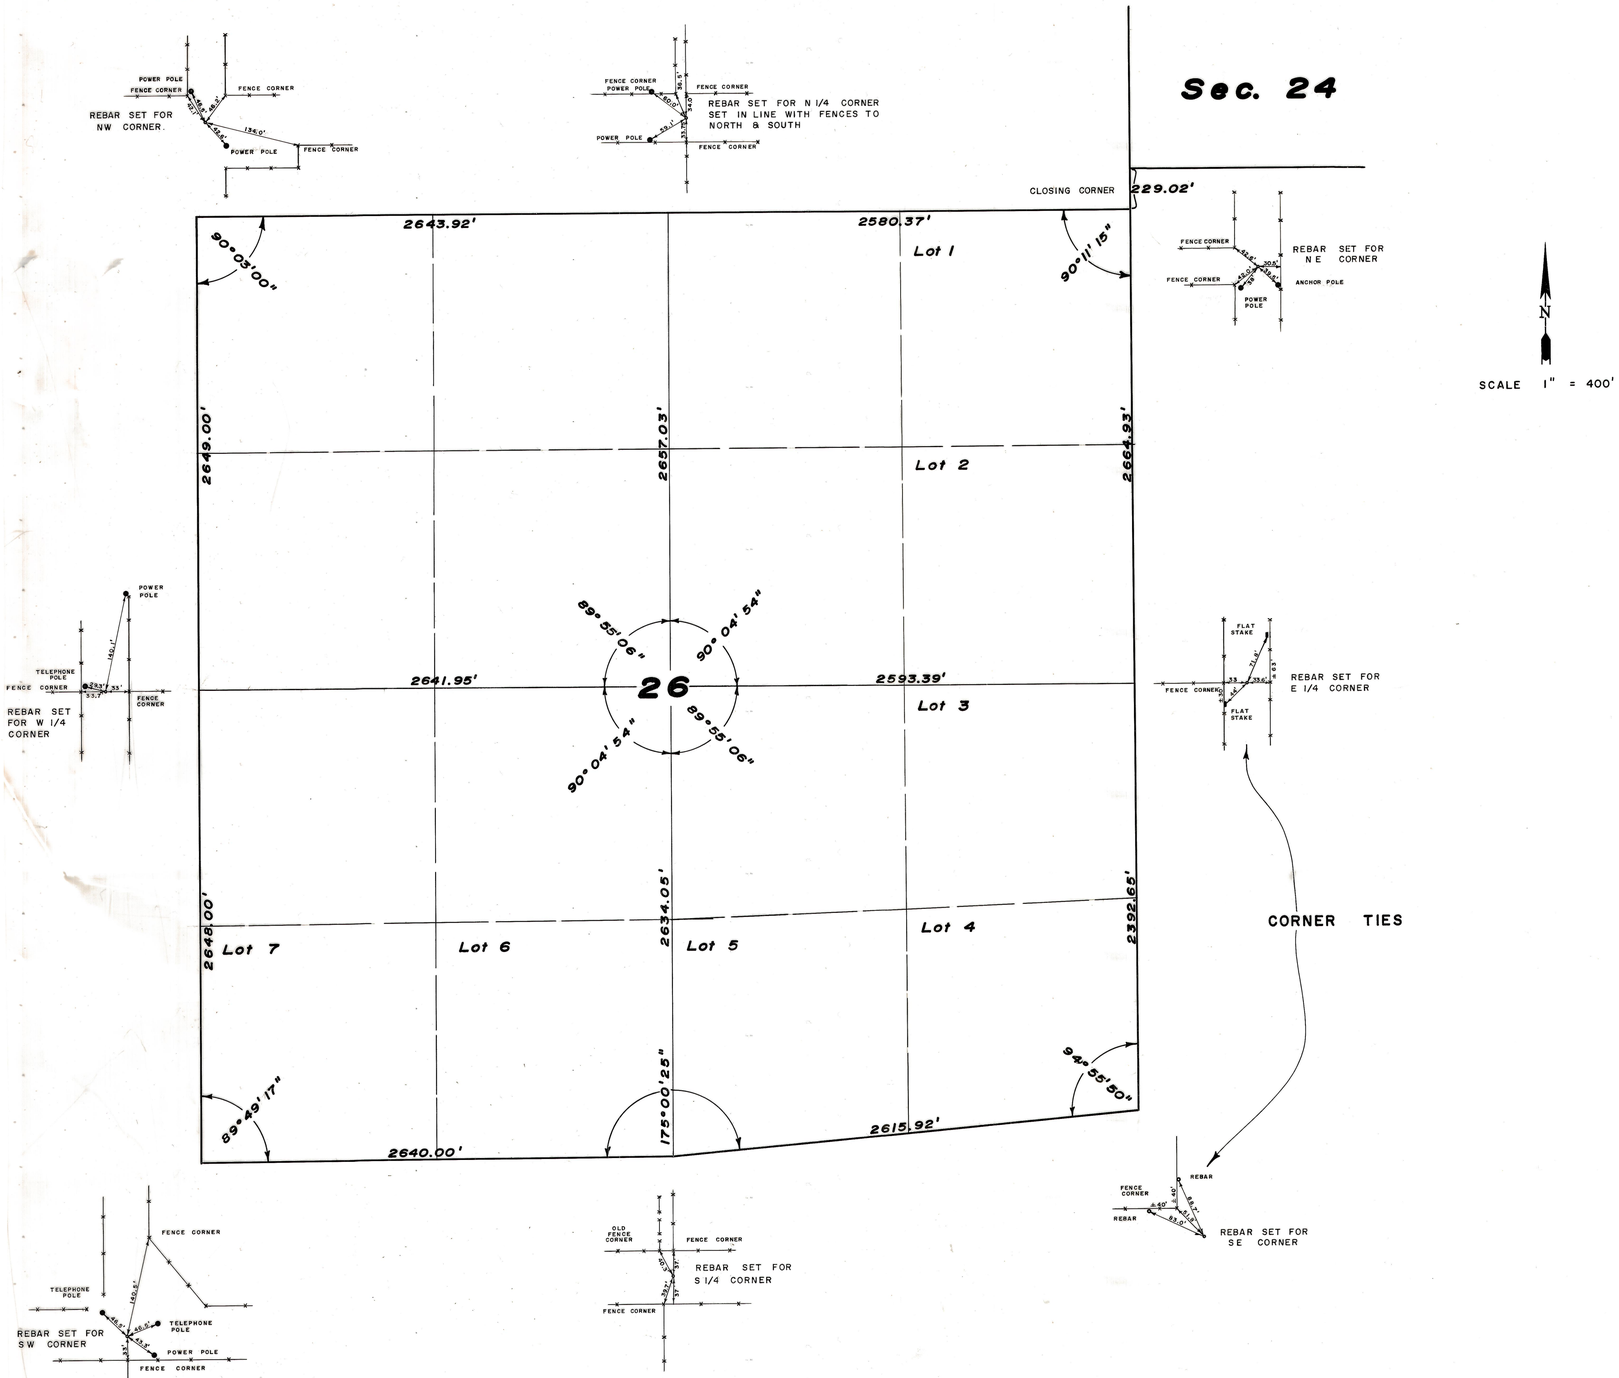

9/27/89 Duch Co Sur File # 64

SURVEYORS CERTIFICATE

THIS IS TO CERTIFY THAT THIS PLAT WAS PREPARED FROM FIELD NOTES OF ACTUAL SURVEYS MADE BY ME OR UNDER MY SUPERVISION AND THAT THE SAME ARE TRUE AND CORRECT TO THE BEST OF MY KNOWLEDGE AND BELIEF.

Gene Stewart
REGISTERED LAND SURVEYOR
REGISTRATION No 3154
STATE OF UTAH

FILE FOR RECORD

ENTRY NO. 158869 RECORDED AT REQUEST OF Uintah Engineering FEE PAID 2.00.
DATE 10-19-71 AT 11:00 AM BY Marjorie W Burdick DUCHESNE COUNTY RECORDER.
BOOK A-18 PAGE 243-244.

64