PROPERTY SURVEY FOR

DUCHESNE COUNTY

MONARCH CEMETARY

SECTION 3, T1S, R2W, U.S.B.&M.

SURVEYOR'S CERTIFICATE

This is to certify that I have surveyed the parcel of land shown on this plat, and that the monuments indicated were found or set during said survey, and that this plat accurately represents said survey to the best of my knowledge.

Jerry D. Allred

Jerry D. Allred, Registered Land Surveyor, Cert. No. 3817 (Utah)

REGISTERED LAND SURVEYOR
No. 3817
JERRY D. ALLRED
STATE OF UTAH

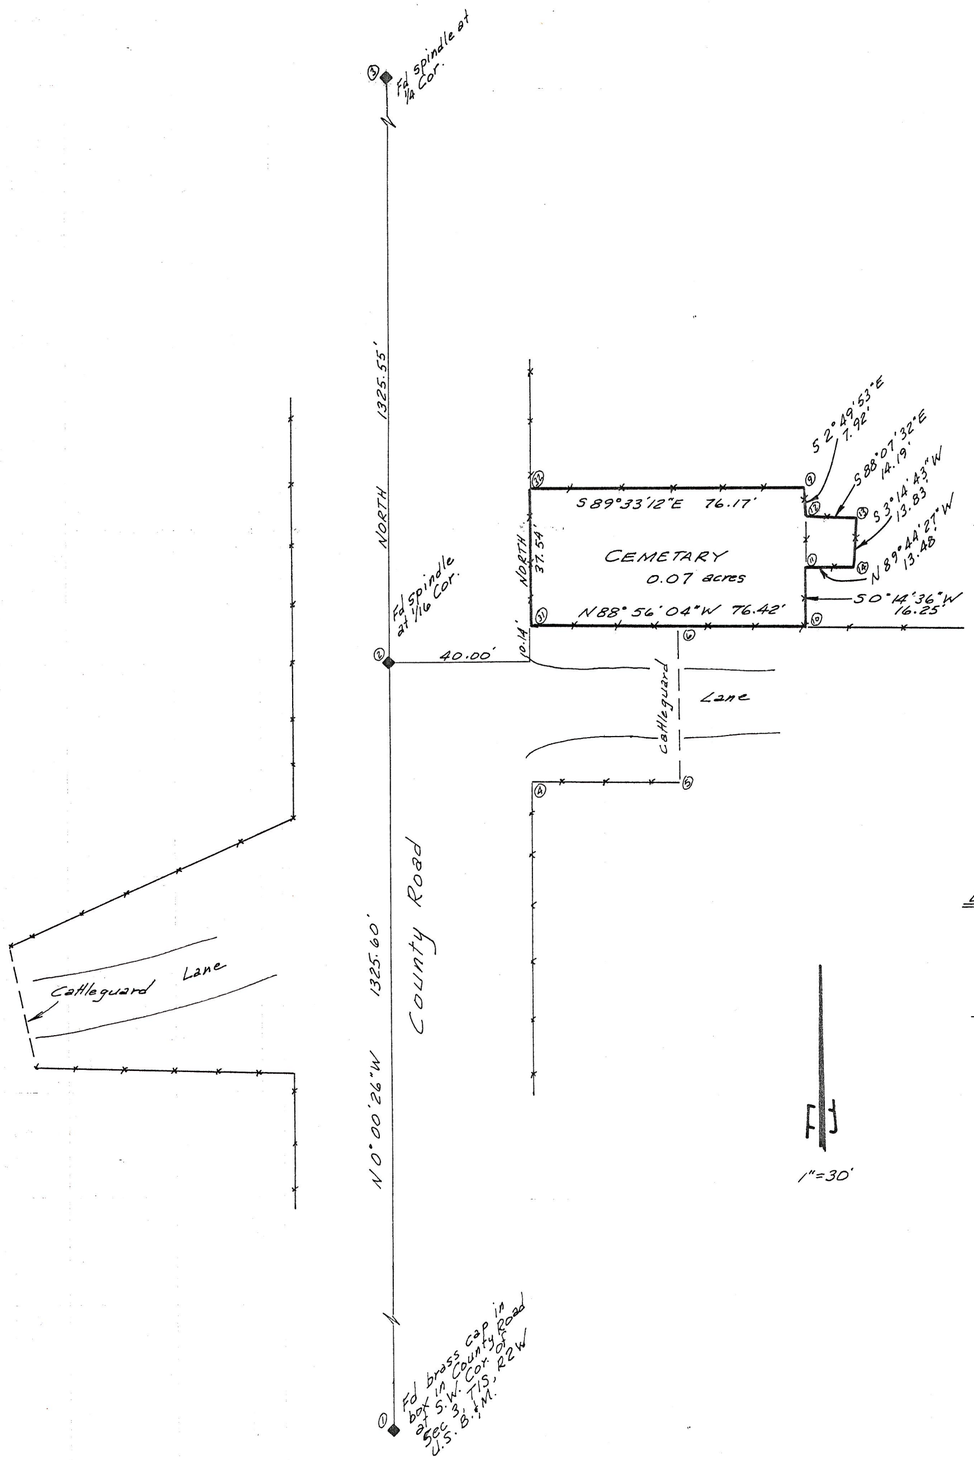

LEGEND

◆ Monuments found and used by this survey.

—x—x— Existing fences

1"=30'

7 Mar '89

87-122-010

9/27/89 Duch Co Sur File # 70

JERRY D. ALLRED & ASSOCIATES
Surveying & Engineering Consultants
121 North Center Street
P.O. Drawer C
DUCHESNE, UTAH 84021
(801) 738-5352