PROPERTY SURVEY FOR
LEWIS PETERSON
SECTION 8, T1S, R3W
UINTAH SPECIAL BASE AND MERIDIAN

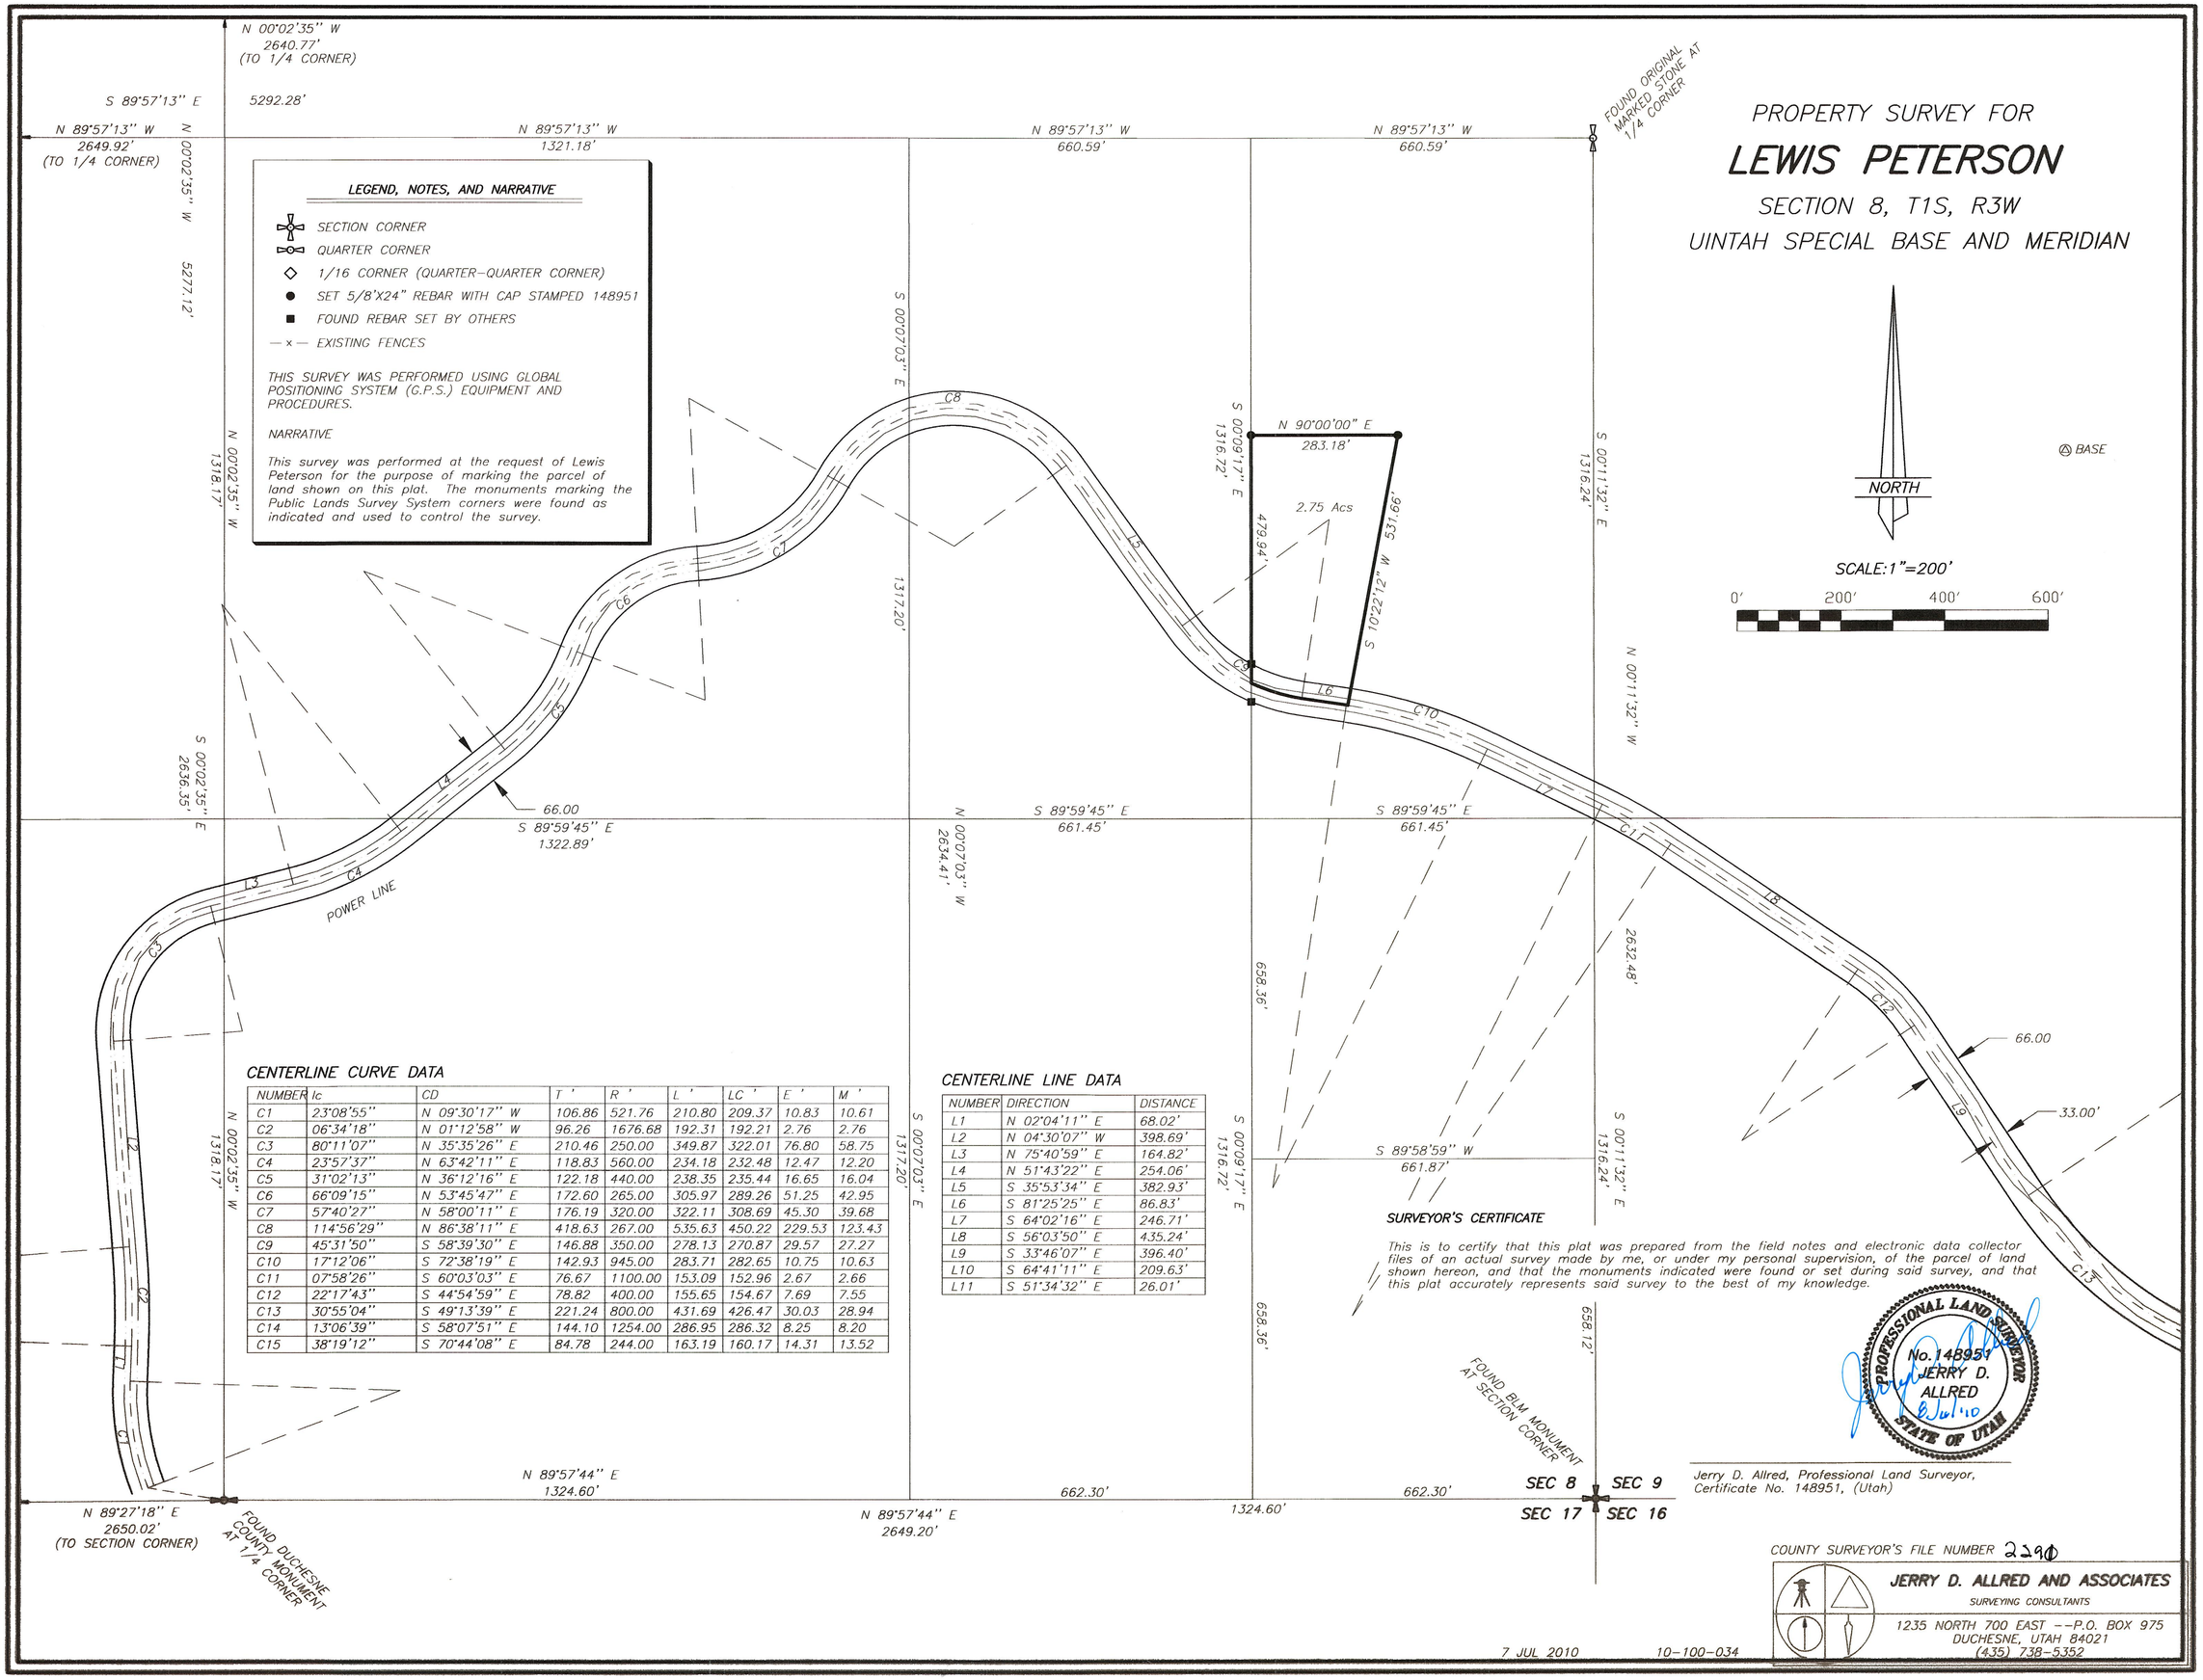

LEGEND, NOTES, AND NARRATIVE

- SECTION CORNER
- QUARTER CORNER
- 1/16 CORNER (QUARTER-QUARTER CORNER)
- SET 5/8"X24" REBAR WITH CAP STAMPED 148951
- FOUND REBAR SET BY OTHERS
- —×— EXISTING FENCES

THIS SURVEY WAS PERFORMED USING GLOBAL POSITIONING SYSTEM (G.P.S.) EQUIPMENT AND PROCEDURES.

NARRATIVE

This survey was performed at the request of Lewis Peterson for the purpose of marking the parcel of land shown on this plat. The monuments marking the Public Lands Survey System corners were found as indicated and used to control the survey.

CENTERLINE CURVE DATA

NUMBER	Ic	CD	T '	R '	L '	LC '	E '	M '
C1	23°08'55"	N 09°30'17" W	106.86	521.76	210.80	209.37	10.83	10.61
C2	06°34'18"	N 01°12'58" W	96.26	1676.68	192.31	192.21	2.76	2.76
C3	80°11'07"	N 35°35'26" E	210.46	250.00	349.87	322.01	76.80	58.75
C4	23°57'37"	N 63°42'11" E	118.83	560.00	234.18	232.48	12.47	12.20
C5	31°02'13"	N 36°12'16" E	122.18	440.00	238.35	235.44	16.65	16.04
C6	66°09'15"	N 53°45'47" E	172.60	265.00	305.97	289.26	51.25	42.95
C7	57°40'27"	N 58°00'11" E	176.19	320.00	322.11	308.69	45.30	39.68
C8	114°56'29"	N 86°38'11" E	418.63	267.00	535.63	450.22	229.53	123.43
C9	45°31'50"	S 58°39'30" E	146.88	350.00	278.13	270.87	29.57	27.27
C10	17°12'06"	S 72°38'19" E	142.93	945.00	283.71	282.65	10.75	10.63
C11	07°58'26"	S 60°03'03" E	76.67	1100.00	153.09	152.96	2.67	2.66
C12	22°17'43"	S 44°54'59" E	78.82	400.00	155.65	154.67	7.69	7.55
C13	30°55'04"	S 49°13'39" E	221.24	800.00	431.69	426.47	30.03	28.94
C14	13°06'39"	S 58°07'51" E	144.10	1254.00	286.95	286.32	8.25	8.20
C15	38°19'12"	S 70°44'08" E	84.78	244.00	163.19	160.17	14.31	13.52

CENTERLINE LINE DATA

NUMBER	DIRECTION	DISTANCE
L1	N 02°04'11" E	68.02'
L2	N 04°30'07" W	398.69'
L3	N 75°40'59" E	164.82'
L4	N 51°43'22" E	254.06'
L5	S 35°53'34" E	382.93'
L6	S 81°25'25" E	86.83'
L7	S 64°02'16" E	246.71'
L8	S 56°03'50" E	435.24'
L9	S 33°46'07" E	396.40'
L10	S 64°41'11" E	209.63'
L11	S 51°34'32" E	26.01'

SURVEYOR'S CERTIFICATE

This is to certify that this plat was prepared from the field notes and electronic data collector files of an actual survey made by me, or under my personal supervision, of the parcel of land shown hereon, and that the monuments indicated were found or set during said survey, and that this plat accurately represents said survey to the best of my knowledge.

PROFESSIONAL LAND SURVEYOR
No. 148951
JERRY D. ALLRED
8 Jul '10
STATE OF UTAH

Jerry D. Allred, Professional Land Surveyor, Certificate No. 148951, (Utah)

COUNTY SURVEYOR'S FILE NUMBER 2290

JERRY D. ALLRED AND ASSOCIATES
SURVEYING CONSULTANTS
1235 NORTH 700 EAST --P.O. BOX 975
DUCHESNE, UTAH 84021
(435) 738-5352

7 JUL 2010 10-100-034