DUCHESNE COUNTY SURVEY MONUMENT RECORD

T1S R4W
NW 1/16
Sec 16

1992

SKETCH SHOWING MONUMENTS AND TIES

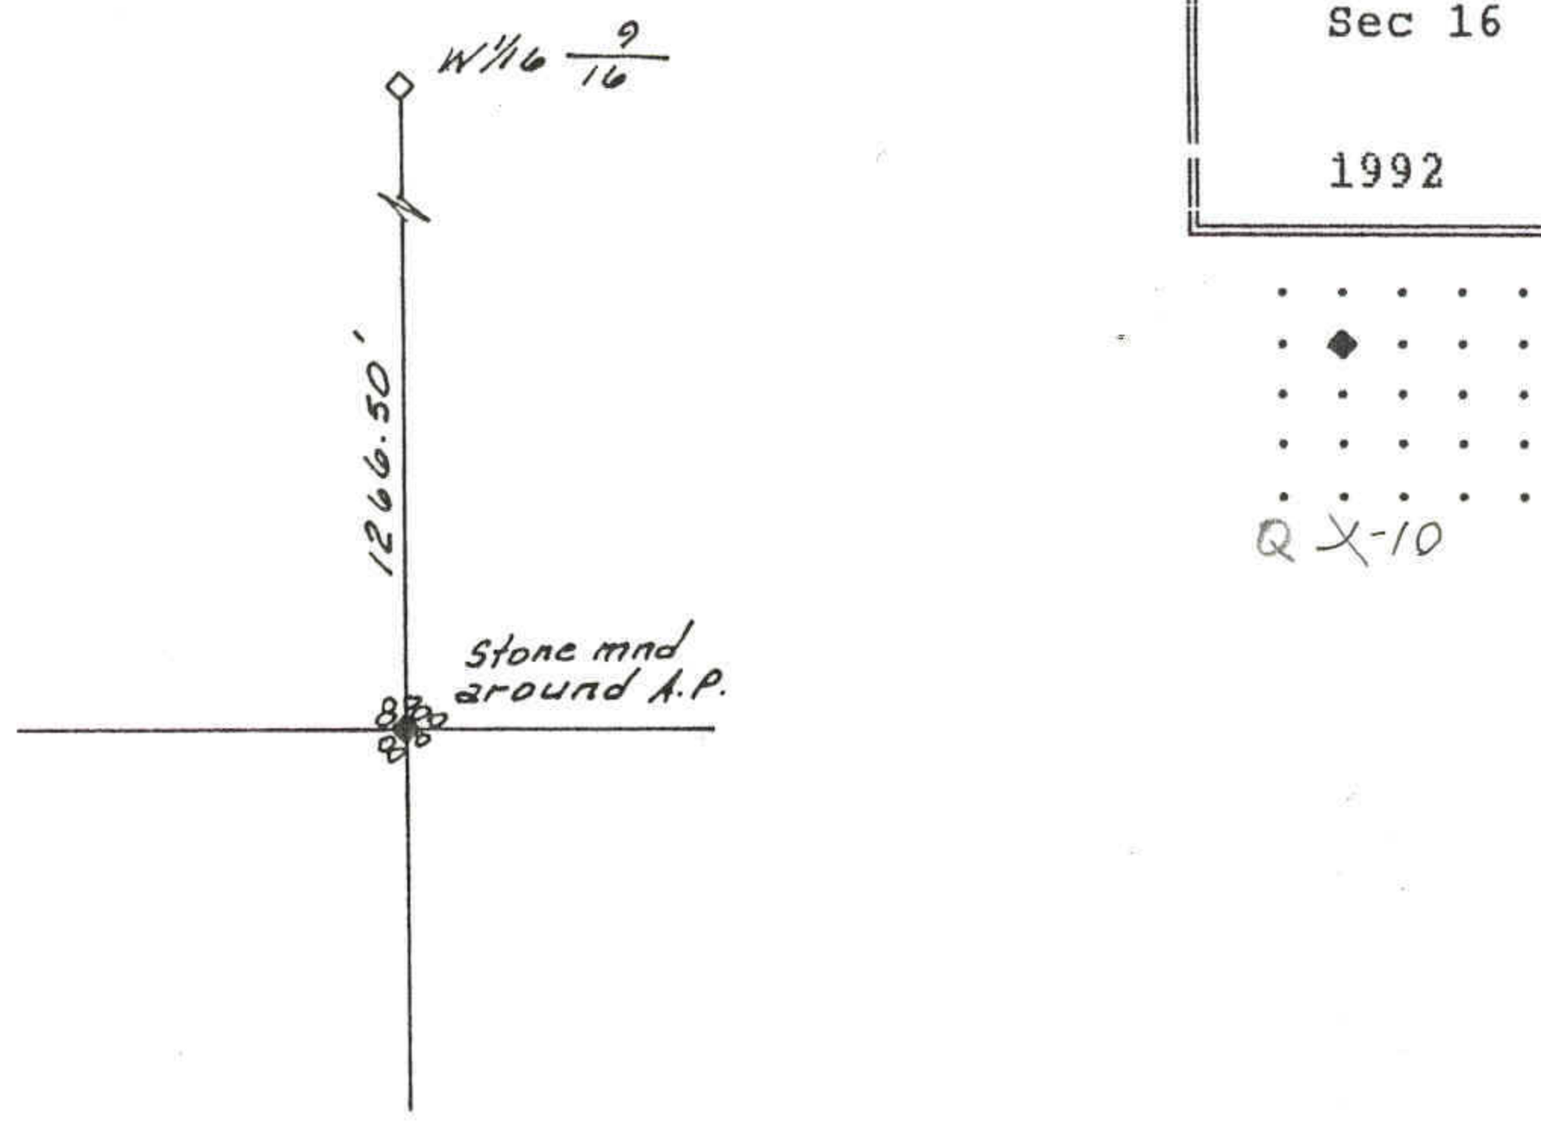

DESCRIPTION OF CORNER EVIDENCE FOUND
Found 3-1/4" dia aluminum cap on an aluminum pipe set by the Bureau of Land Management in a mound of stones at the position of this corner.

DESCRIPTION OF MONUMENT AND ACCESSORIES ESTABLISHED TO PERPETUATE THE ORIGINAL LOCATION OF THE CORNER

Aluminum cap stamped:
US DEPARTMENT OF THE INTERIOR
UNLAWFUL TO DISTURB
NW1/16 S. 16
1991
CADASTRAL SURVEY
BUREAU OF LAND MANAGEMENT

Referenced as shown.

STATE PLANE COORDINATE DATA

CERTIFICATION

I Jerry D. Allred, Registered Land Surveyor, State of Utah, hereby certify that I have performed or reviewed the work done on the diagrammed corner as reported on this recordation form and approve same.

Date 25 Jan '92

Jerry D. Allred
Signature of Surveyor

3817
Reg. No.

SEND 4 MAR 03