DUCHESNE COUNTY SURVEY MONUMENT RECORD

T1S R4W
1\4
S 4 ◆ S 3
USB&M
1988

X & - 13

SKETCH SHOWING MONUMENTS AND TIES

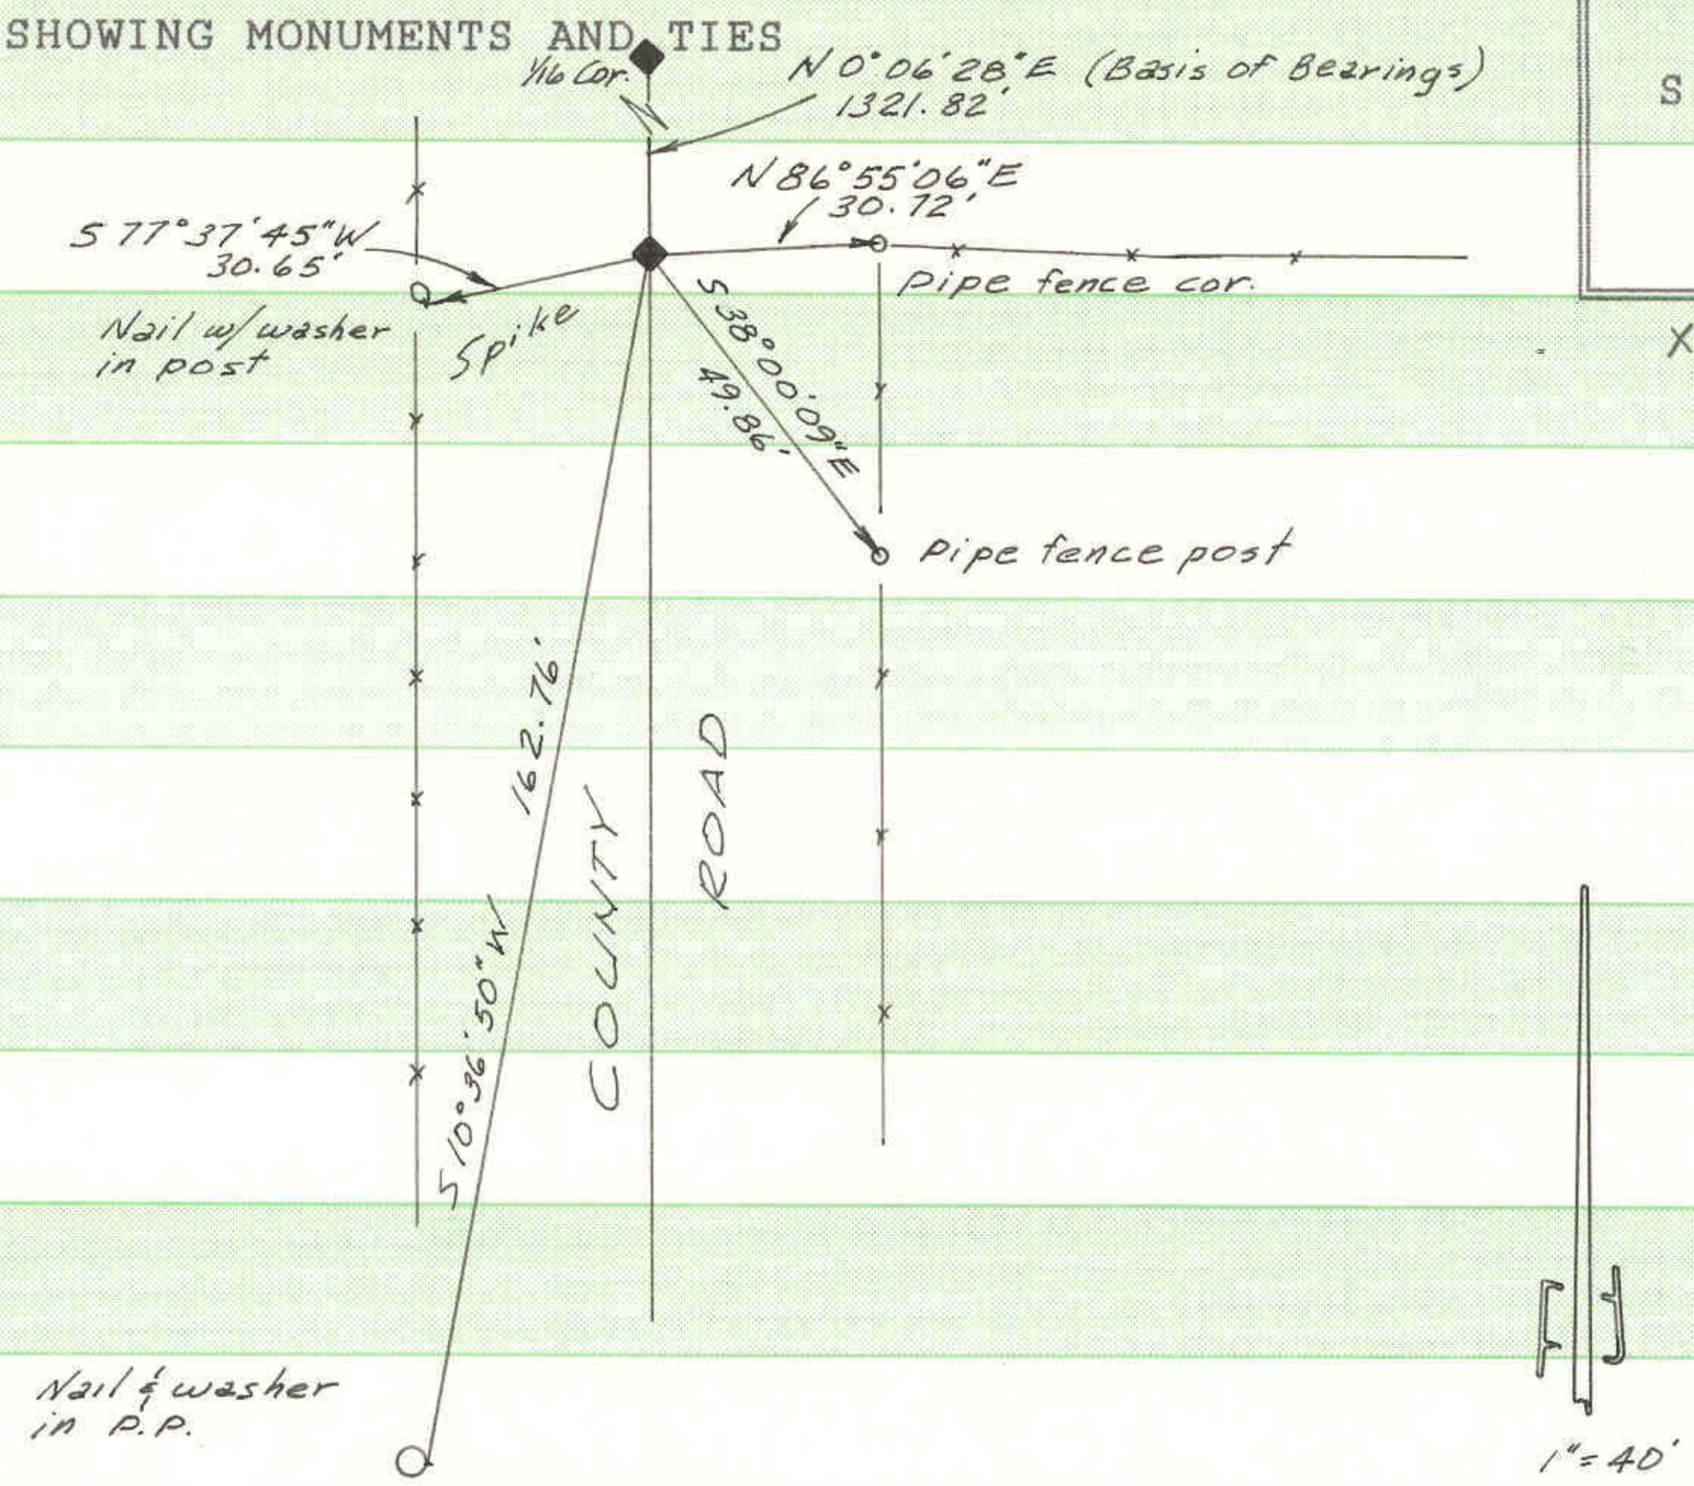

DESCRIPTION OF CORNER EVIDENCE FOUND

Found spike in center of county road in line with a fence toward the East at position of corner.

DESCRIPTION OF MONUMENT AND ACCESSORIES ESTABLISHED TO PERPETUATE THE ORIGINAL LOCATION OF THE CORNER

Referenced as shown. Road surface frozen to hard to install aluminum monument at this time.

STATE PLANE COORDINATE DATA

CERTIFICATION

I JERRY D. ALLRED, Registered Land Surveyor, State of Utah, hereby certify that I have performed or reviewed the work done on the diagrammed corner as reported on this recordation form and approve same.

Date 19 Dec '88

Jerry D. Allred — Signature of Surveyor

3817 — Reg. No.

SCND 4 MAR 03