PROPERTY SURVEY FOR

LORI FISHER

SECTION 32, TOWNSHIP 1 SOUTH, RANGE 4 WEST

UINTAH SPECIAL BASE & MERIDIAN

1" = 400'

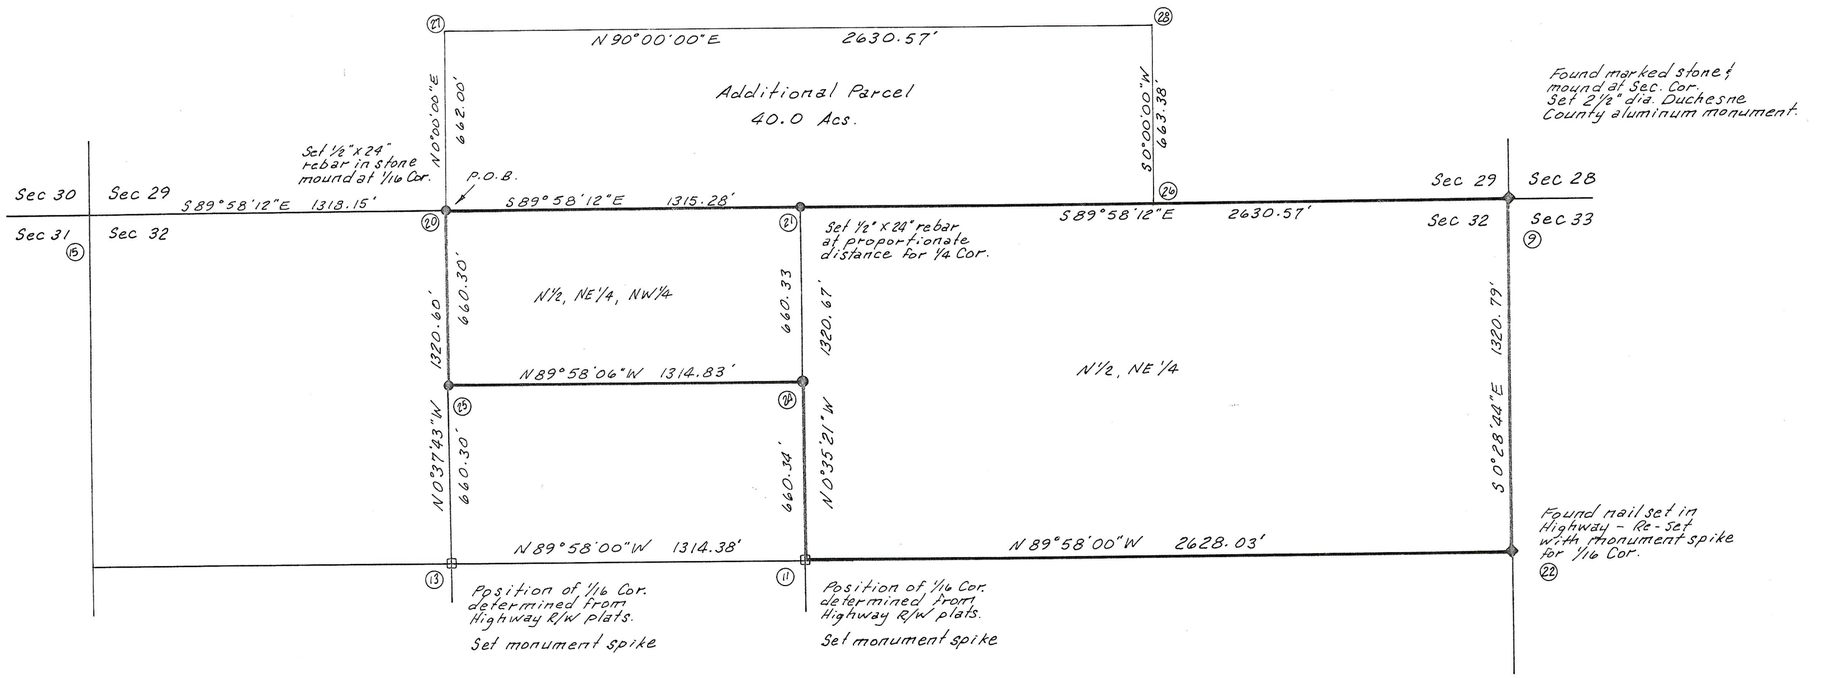

DESCRIPTION OF ADDITIONAL PARCEL

Beginning at the Southwest Corner of the SE1/4 of the SW1/4 of Section 29, Township 1 South, Range 4 West of the Uintah Special Base and Meridian;
Thence North 0°00'00" East 662.00 feet;
Thence North 90°00'00" East 2630.57 feet;
Thence South 0°00'00" West 663.38 feet to the Southeast Corner of the SW1/4 of the SE1/4 of said Section 29;
Thence North 89°58'12" West 2630.57 feet along the South line of said Section 29 to the Point of Beginning, containing 40.0 acres.

SURVEYOR'S CERTIFICATE

This is to certify that I have surveyed the parcels of land shown on this plat, and that the monuments indicated were found or set during said survey, and that this plat accurately represents said survey to the best of my knowledge.

Jerry D. Allred

Jerry D. Allred, Registered Land Surveyor, Cert. No. 3817 (Utah)

REGISTERED LAND SURVEYOR No. 3817 JERRY D. ALLRED STATE OF UTAH

31 Dec '93 Duchesne Co. Surveyor File # 321

8 June '93 93-100-015

JERRY D. ALLRED & ASSOCIATES
Surveying & Engineering Consultants
121 North Center Street
P.O. Box 975
DUCHESNE, UTAH 84021
(801) 738-5352