DUCHESNE COUNTY SURVEY MONUMENT RECORD

T1S R5W

1/4 33

U.S.B.&M.

1988

A X-11

SKETCH SHOWING MONUMENTS AND TIES:

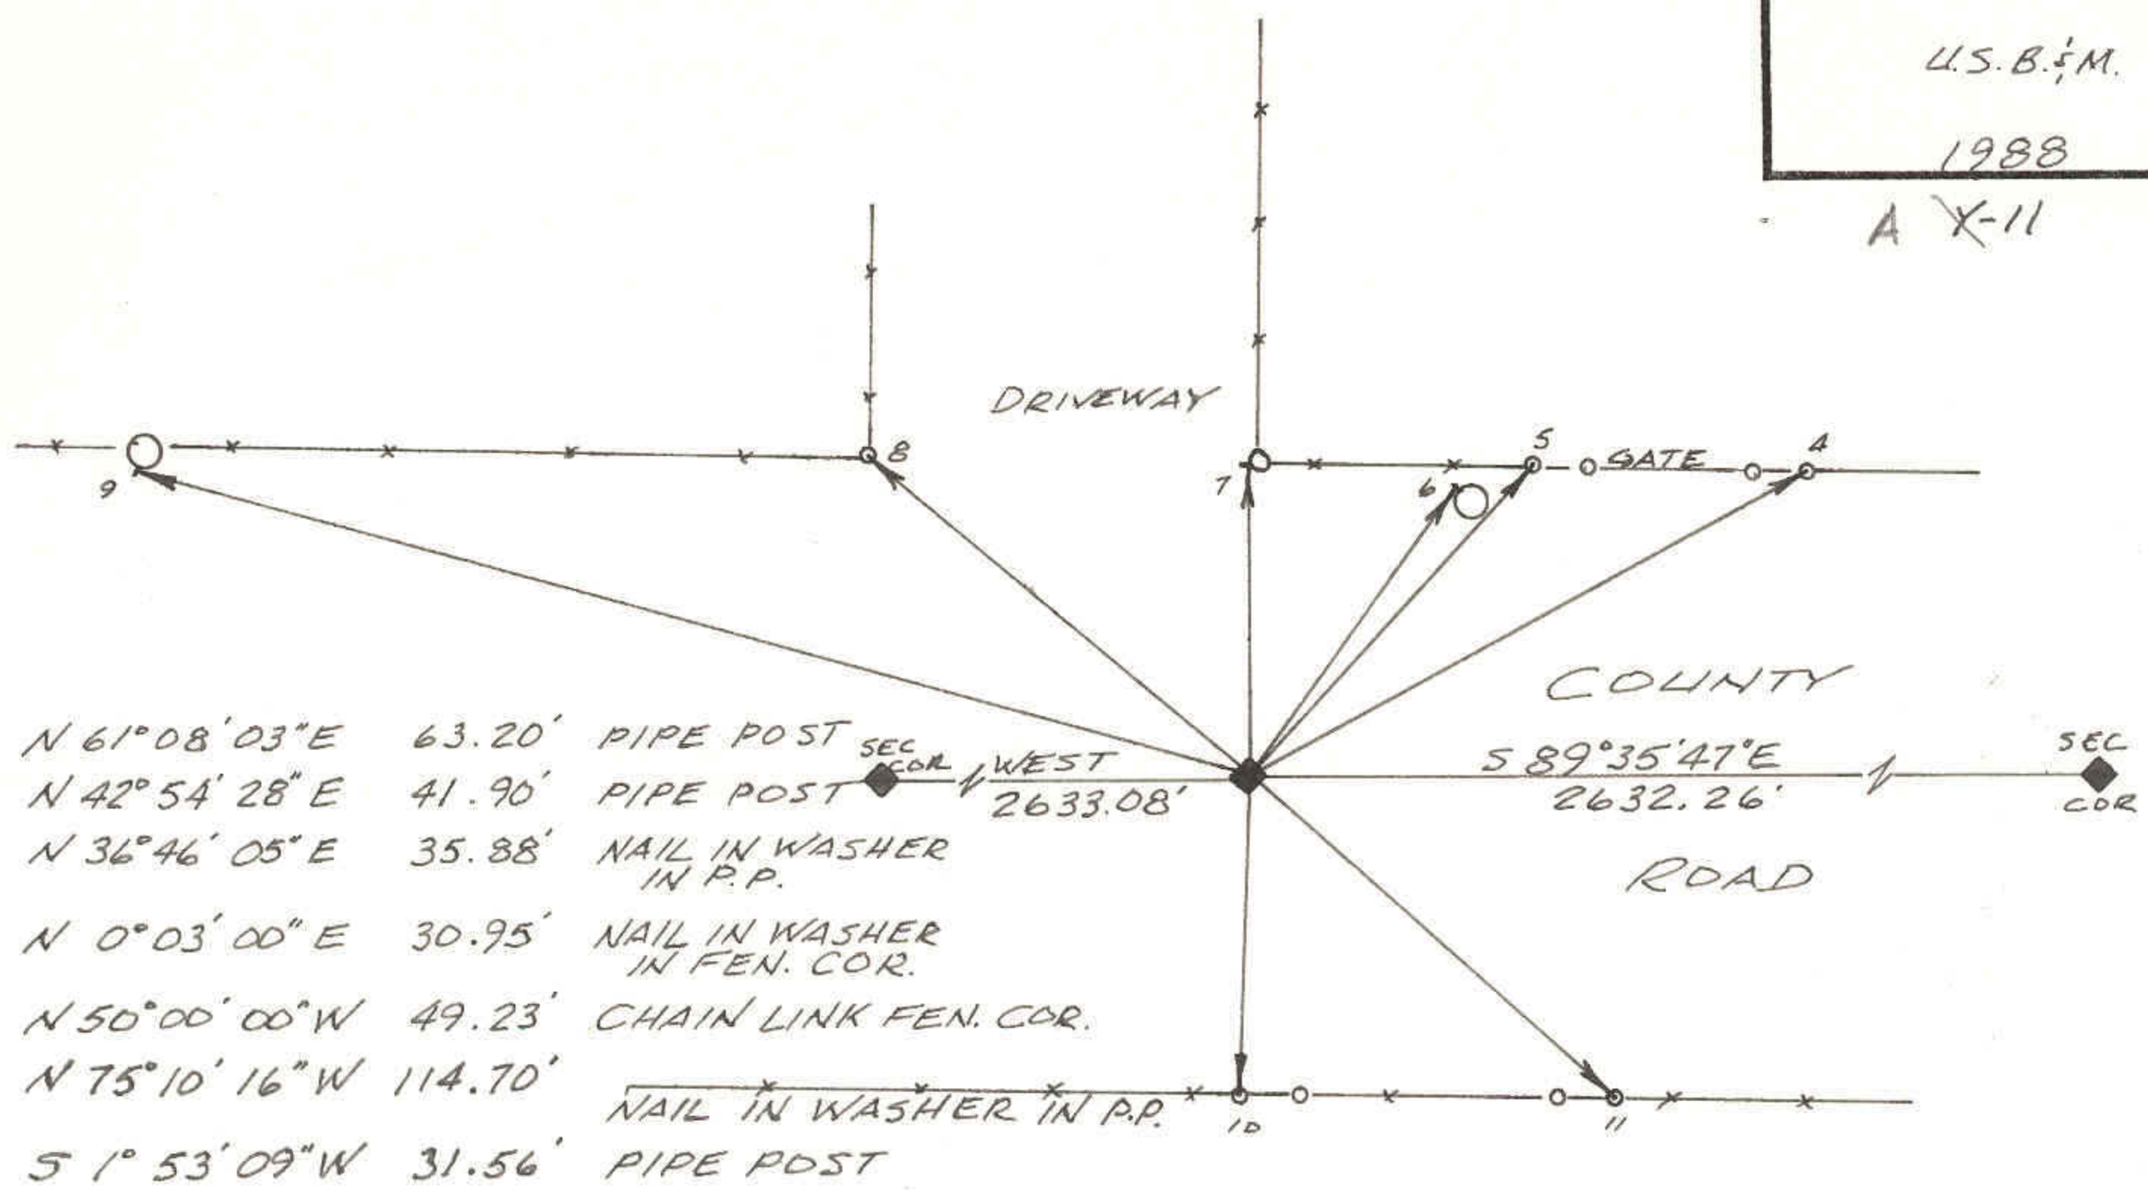

DESCRIPTION OF CORNER EVIDENCE FOUND:

POSITION OF CORNER RE-ESTABLISH FROM ANCIENT FENCES AND EXISTING CORNERS ALONG TOWNSHIP LINE.

DESCRIPTION OF MONUMENT AND ACCESSORIES ESTABLISHED TO PERPETUATE THE ORIGINAL LOCATION OF THE CORNER:

SET 1/2"X24" REBAR SET 0.2' BELOW ROAD SURFACE AND REFERENCED AS SHOWN.

STATE PLANE COORDINATE DATA:

CERTIFICATION:

I JERRY D. ALLRED Registered Land Surveyor, State of Utah, hereby certify that I have performed or reviewed the work done on the diagrammed corner as reported on this recordation form and approve same.

Date: 21 APR '88

Jerry D. Allred — Signature of Surveyor

3817 — Reg. No.

SCNO 3 MAR 03