DUCHESNE COUNTY MONUMENT SURVEY RECORD

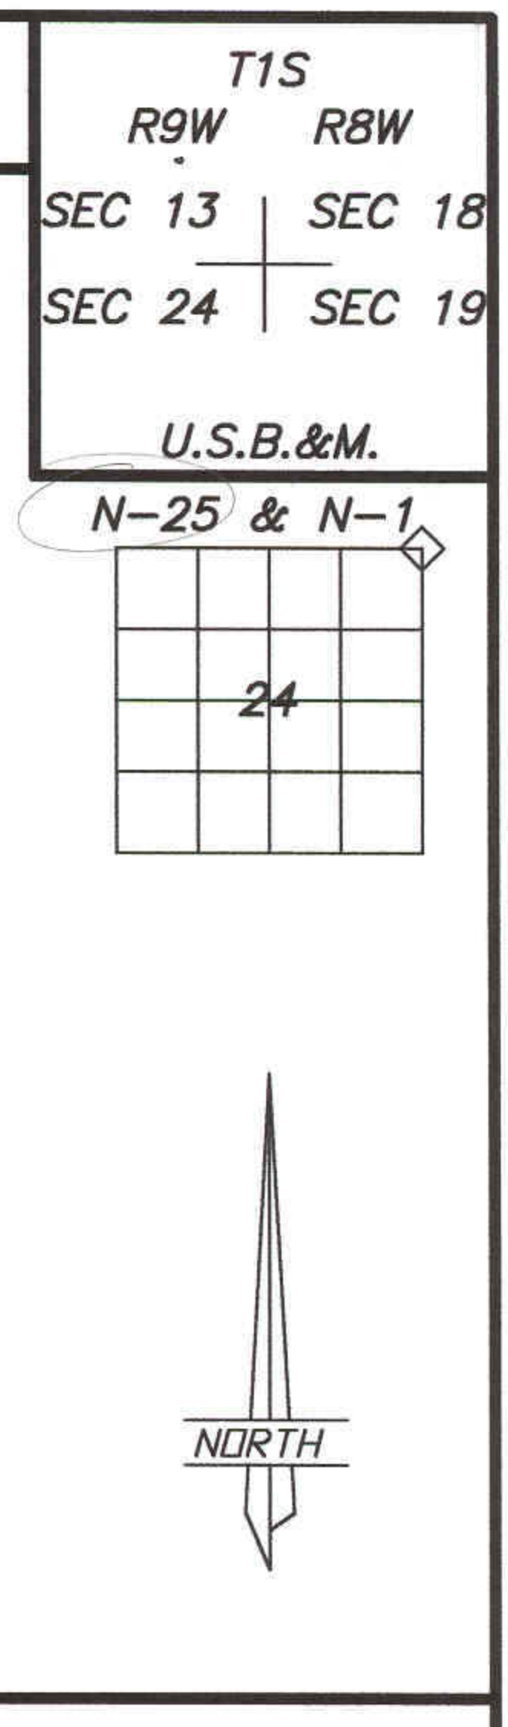

DESCRIPTION OF CORNER EVIDENCE FOUND

FOUND OLD REBAR WITH NEW ALUMINUM CAP AT FOUR-WAY FENCE CORNER.
FENCES, HOWEVER HAD FALLEN OVER DUE TO THE STEEPNESS OF THE SIDE HILL.

DESCRIPTION OF MONUMENT AND ACCESSORIES ESTABLISHED TO PERPETUATE THE ORIGINAL LOCATION OF THE CORNER

(REFERENCED AS SHOWN)

STATE PLANE COORDINATE DATA

CERTIFICATION

21 DEC 2002

I Jerry D. Allred, Professional Land Surveyor, State of Utah, do hereby certify that I have performed or reviewed the work done on the diagrammed corner as reported on this recordation form and approve same

Date 13 Nov 2002

Jerry D. Allred, Professional Land Surveyor
Certificate No. 148951
Duchesne County Surveyor

PROFESSIONAL LAND SURVEYOR
No. 148951
JERRY D. ALLRED
STATE OF UTAH