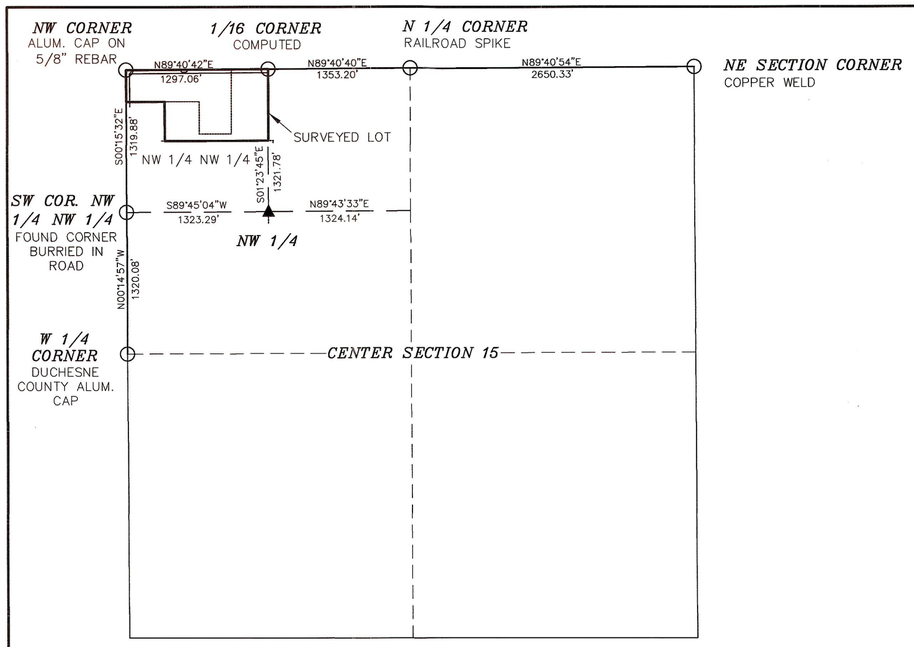

SECTION 15, T2S, R1W, U.S.B.&M.

SCALE 1"=1000'

ORIGINAL DESCRIPTION

BEG NW COR SEC 15, T2S, R1W, USM E 1320 FT, S 660 FT, W 962 FT, N 365 FT, W 358 FT, N 295 FT TO BEG. 17.00 AC

AS SURVEYED AND CORRECTED DESCRIPTION

Beginning at the Northwest Section Corner of Section 15, T2S, R1W, U.S.B.&M., thence N89°40'42"E 1325.08' along the North Section Line of said Section 15, thence S0°10'41"E 662.47' along the East line of the NW 1/4 NW 1/4 of said Section 15, thence S89°47'15"W 966.19' along the Deed Line, thence N0°15'32"W 365.63' along the East Line of the Donald Hicken property, thence S85°40'42"W 358.00' to the West Section Line of said Section 15, thence N0°15'32"W 295.00' along the said West Section Line of said Section 15, thence N0°15'32"W 295.00' along the said West Section LIne and to the North West Section Corner of said Section 15 which is the point of beginning. Contains ____ acres, more or less. Less Duchesne County Road and Utility Easements as shown on the West and North sides of this plat.

SURVEYOR'S NARRATIVE

XTO Energy, Inc. requested a survey, survey plat and revised legal description of their facility in the NW 1/4 NW 1/4 of Section 15, T2S, R1W, U.S.B.&M. Duchesne County, Utah. UELS, LLC We honored the surrounding legal descriptions and used the Duchesne County Surveyor's Corners and other corners that we found and tied into. Please note that this survey falls inside of a special survey called "the Three Mile Method" Survey which we have honored. We have shown the section corners, 1/16 corners and other points that we found and used.

SECTION AND FENCE LINES IN THE NW 1/4 NW 1/4 OF SECTION 15

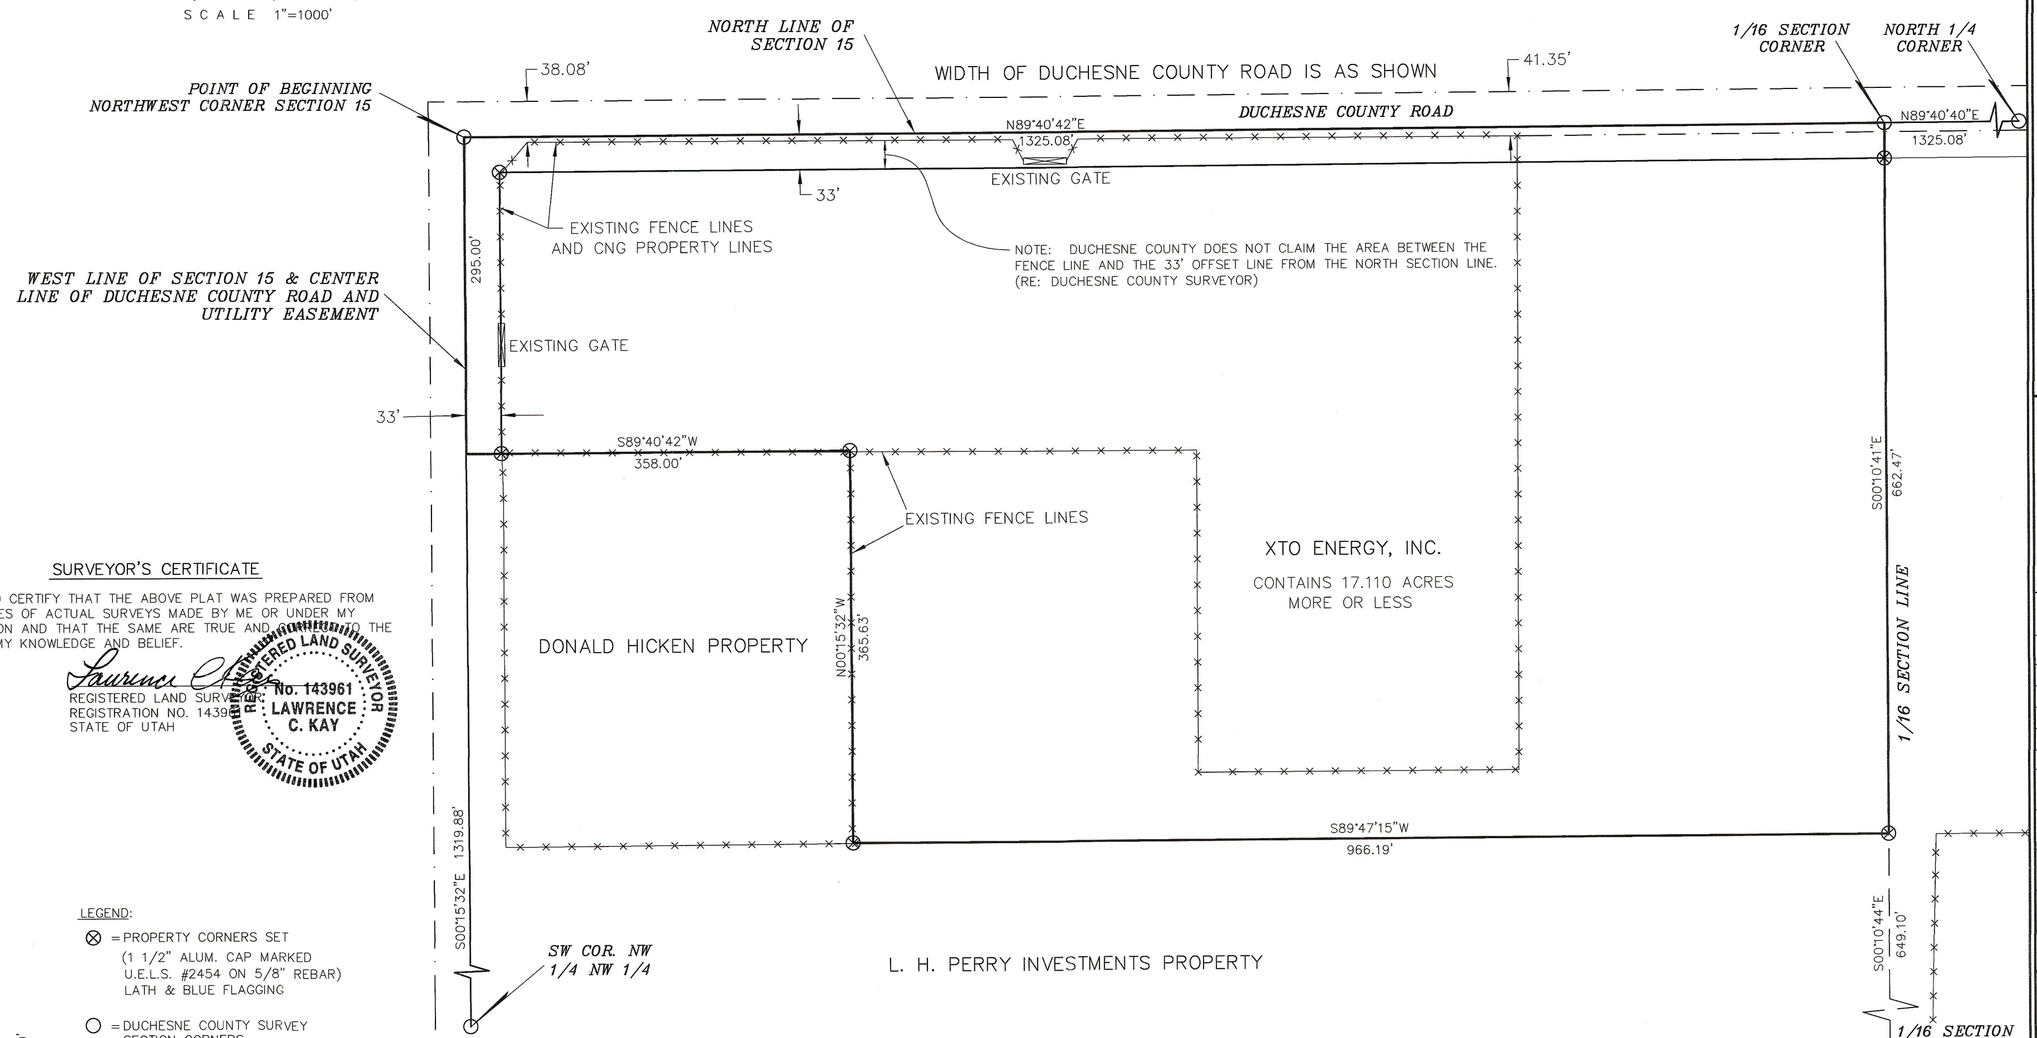

SURVEYOR'S CERTIFICATE

THIS IS TO CERTIFY THAT THE ABOVE PLAT WAS PREPARED FROM FIELD NOTES OF ACTUAL SURVEYS MADE BY ME OR UNDER MY SUPERVISION AND THAT THE SAME ARE TRUE AND CORRECT TO THE BEST OF MY KNOWLEDGE AND BELIEF.

REGISTERED LAND SURVEYOR
REGISTRATION NO. 143961
STATE OF UTAH

REGISTERED LAND SURVEYOR No. 143961 LAWRENCE C. KAY STATE OF UTAH

LEGEND:

⊗ = PROPERTY CORNERS SET (1 1/2" ALUM. CAP MARKED U.E.L.S. #2454 ON 5/8" REBAR) LATH & BLUE FLAGGING

○ = DUCHESNE COUNTY SURVEY SECTION CORNERS

▲ = N. DAVIS 1/16 SECTION CORNER 1 1/2" PLASTIC CAP (RED) ON 5/8" REBAR

100' 50' 0'
1/4"=100'
SCALE

FILE NO. 1890 FEE PAID $____ AT THE REQUEST OF UINTAH ENGINEERING AND LAND SURVEYING, THIS____DAY OF _____, 20__.

UELS - SINCE 1964 -
UINTAH ENGINEERING & LAND SURVEYING
85 SOUTH 200 EAST
VERNAL, UTAH 84078
PHONE: (435) 789-1017
uels@uelsinc.com

PROPERTY SURVEY FOR

XTO ENERGY, INC.

LOCATED IN THE NW 1/4 NW 1/4 OF SECTION 15, T2S, R1W, U.S.B.&M.
DUCHESNE COUNTY, UTAH

RESPONSIBLE ENGINEER

DATE: 9-17-07

REVISED:

PROJECT NO: 207-3798

SURVEYED: B.B., L.K., K.D.

DRAWN BY: R.D.S.

ELECTRONIC FILE: LA PR 2007/CNG PRODUCING.DWG

FILE: 32278

S-1.0