DRAWING NUMBER

DRAWING NUMBER

DRAWING NUMBER 1969 2 of 6

DRAWING NUMBER

EASEMENT SURVEY

FOR

DRY GULCH IRRIGATION CO.

CROSS REFERENCE INDEX SHEET

SHEET 2 OF 6

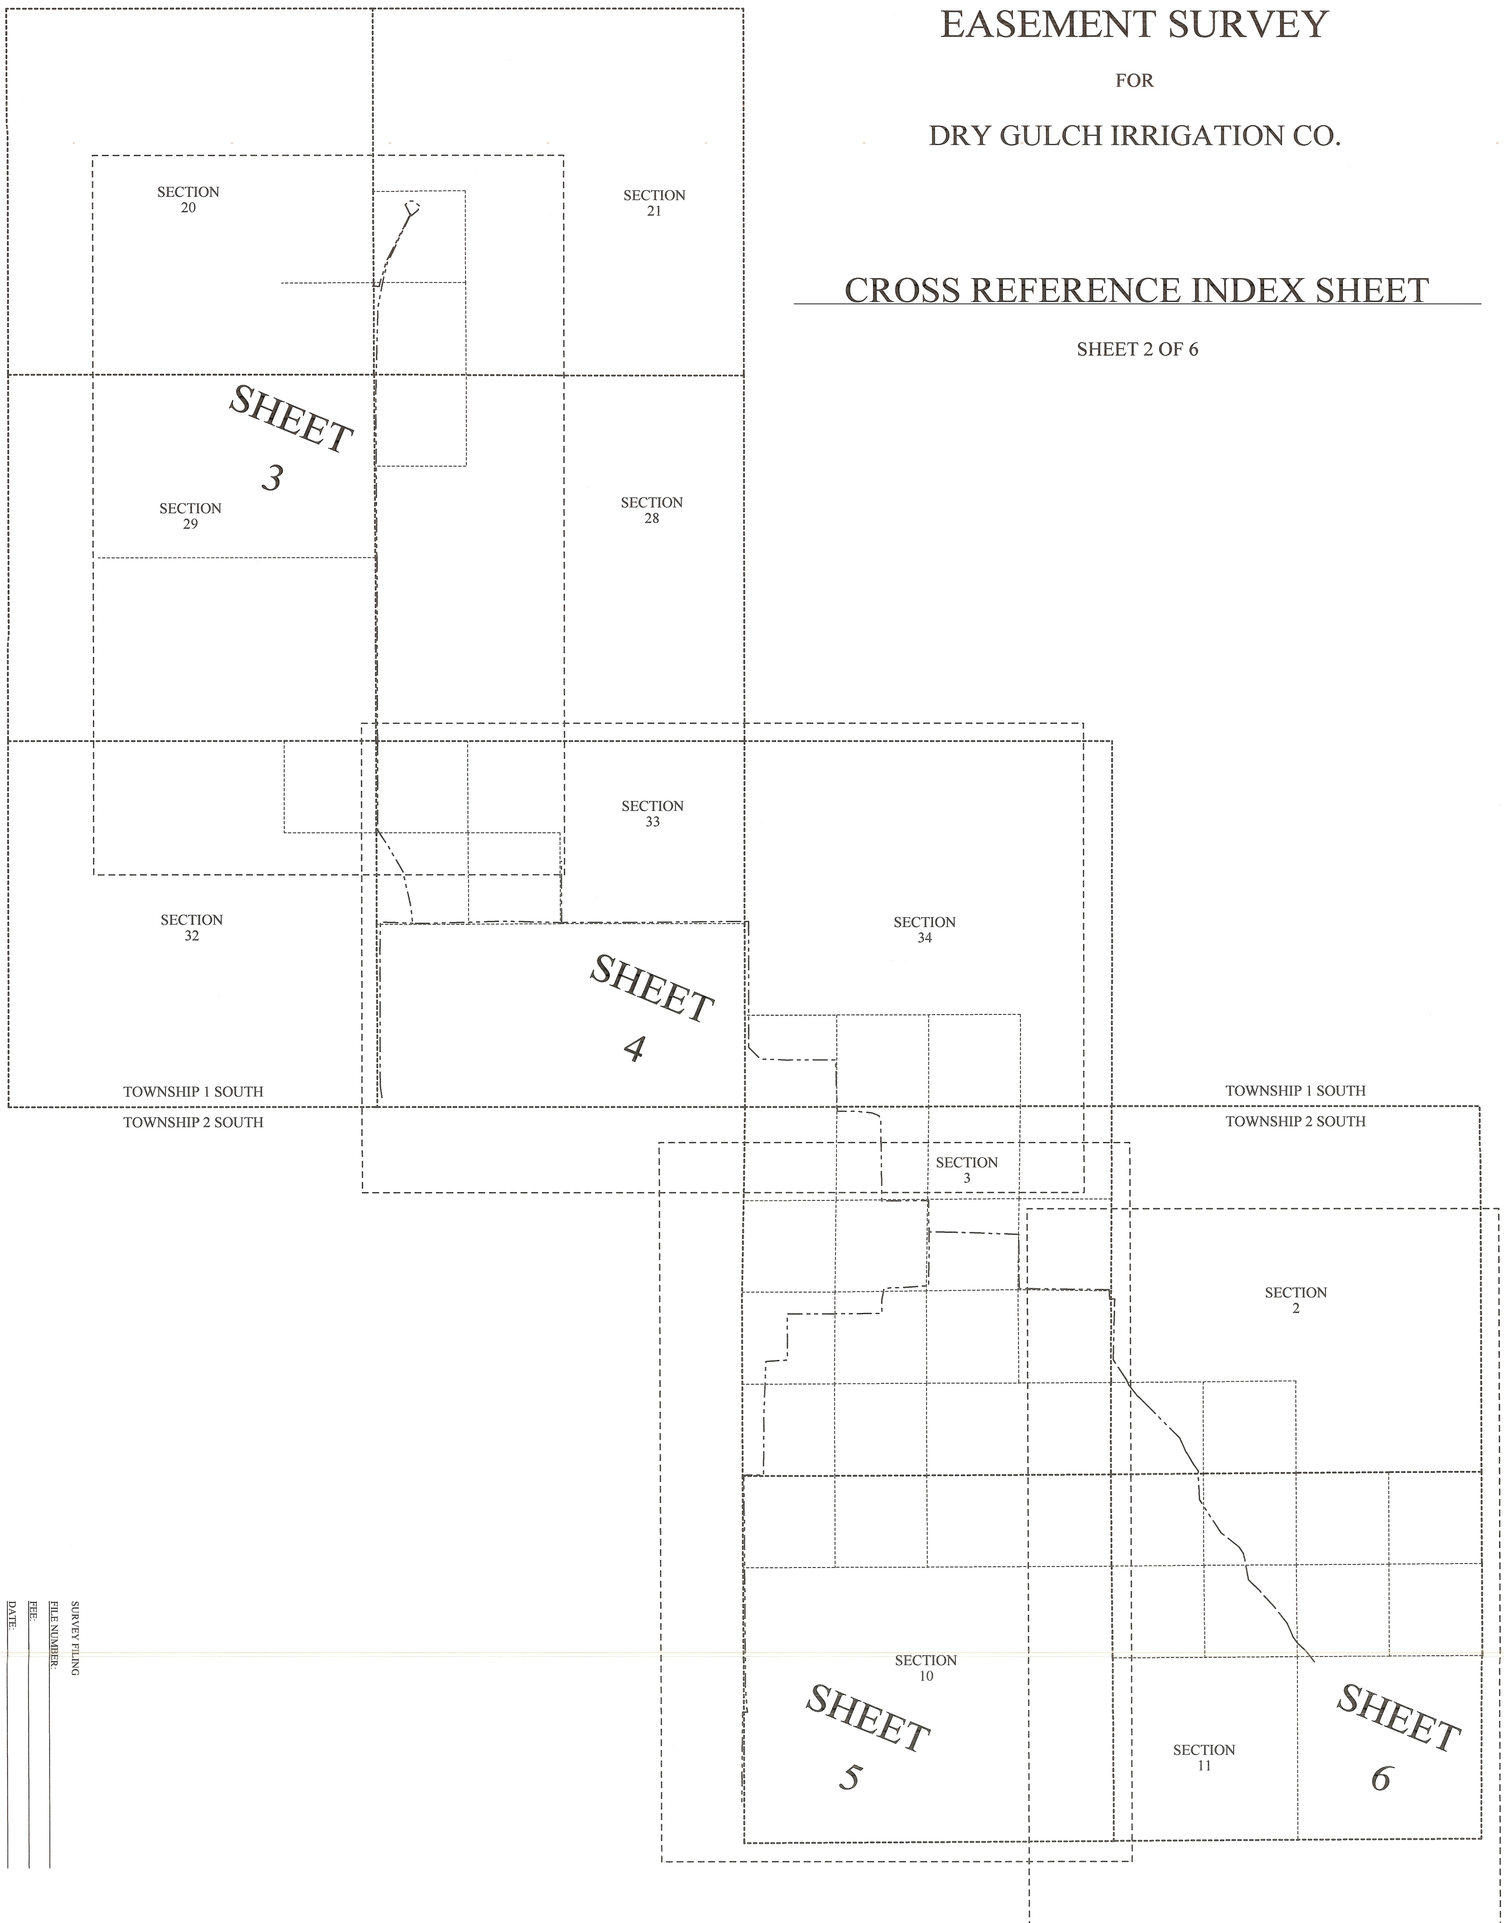

SURVEY FILING

FILE NUMBER:

FEE:

DATE:

BY:

County Surveyor File # 1969 2 of 6

REGISTERED SURVEYORS CORP.

61 EAST 300 NORTH, P.O. BOX 564, DUCHESNE, UTAH 84021
(435) 738-2718

DATE RESEARCHED: MARCH 3, 2004 - OCTOBER 25, 2006	RESEARCHED BY: D. PEATROSS
DATE SURVEYED: DECEMBER 8 - 13, 2006	SURVEYED BY: D. PEATROSS
PROJECT No.: 60003	

BRUCE PEATROSS
TECHNICAL DRAFTING SERVICES
P.O. BOX 633, DUCHESNE, UTAH 84021
(435) 738-2089

DATE DRAFTED: DECEMBER 2006 - JANUARY 2008	DRAFTED BY: D. PEATROSS, B. PEATROSS
SHEET: 2 OF 6	FILE NAME:
DATE PLOTTED: Friday 3/14/8	

SCALE 1"=1000'

0 1000 2000