T 2 S , R 1 W , U. S. B. & M.

PENNZOIL EXPLR. & PROD. CO.

PROPOSED SALT WATER DISPOSAL PIPELINE RIGHT-OF-WAY

(For FRESTON #2-7B1)
LOCATED IN
SECTIONS 7 & 8, T2S, R1W, U.S.B.&M.
DUCHESNE COUNTY, UTAH

CORNER TIES		
FROM: NORTHEAST CORNER OF SECTION 7, T2S, R1W, U.S.B.&M.		
TO	BEARING	DISTANCE
BEGINNING PIPELINE STA. 0+00	S17°45'59"W	1331.15'
END PIPELINE STA. 5+18.94	S01°08'42"W	922.94'

RIGHT-OF-WAY LENGTHS		
PROPERTY OWNER	FEET	RODS
VIVIAN L. FRESTON	518.94'	31.45

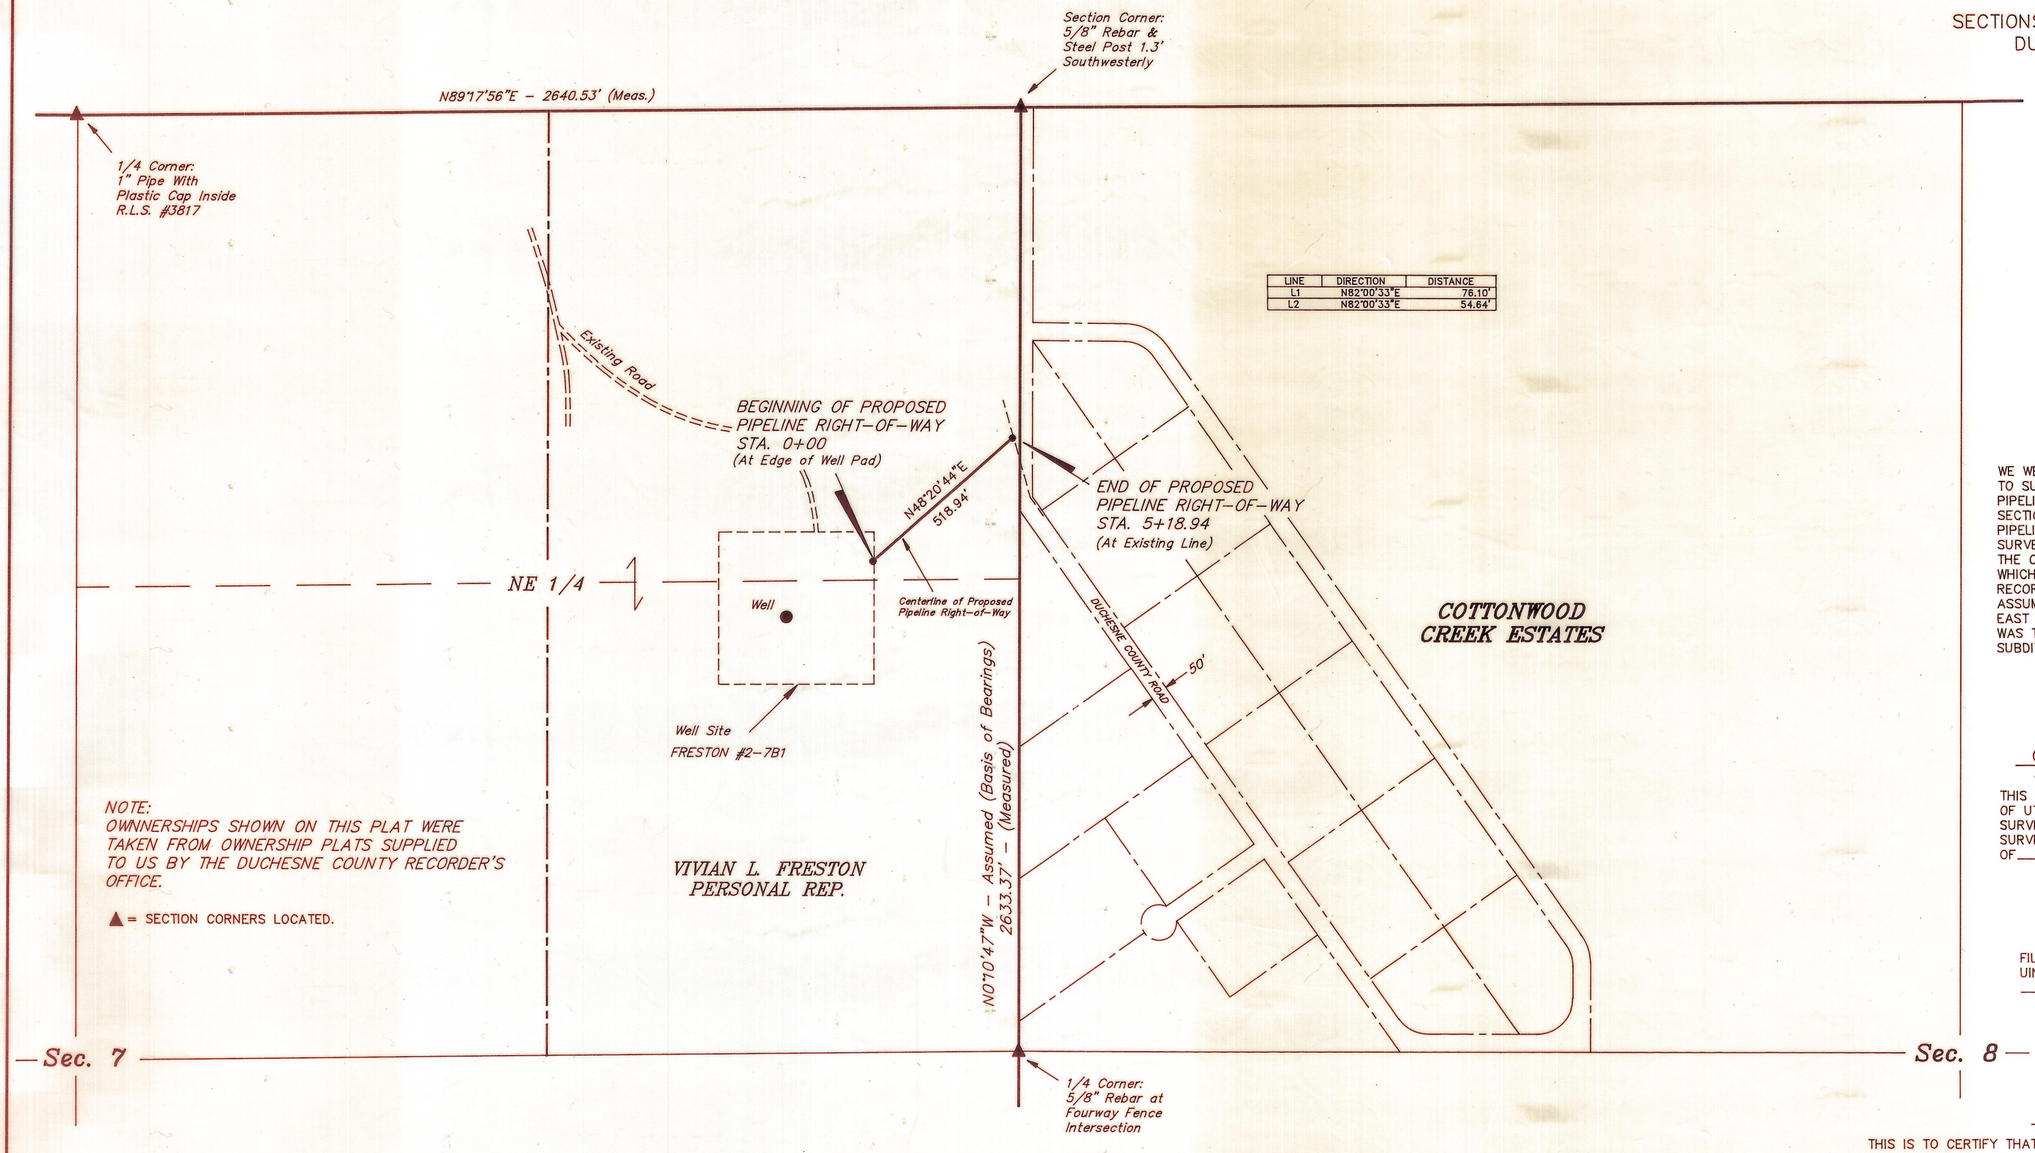

LINE	DIRECTION	DISTANCE
L1	N82°00'33"E	76.10'
L2	N82°00'33"E	54.64'

NOTE:
OWNERSHIPS SHOWN ON THIS PLAT WERE TAKEN FROM OWNERSHIP PLATS SUPPLIED TO US BY THE DUCHESNE COUNTY RECORDER'S OFFICE.

▲ = SECTION CORNERS LOCATED.

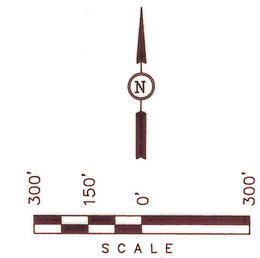

SURVEYORS NARRATIVE

WE WERE REQUESTED BY PENNZOIL EXPLR. & PROD. CO. TO SURVEY THE LOCATION OF A SALT WATER DISPOSAL PIPELINE FROM THE FRESTON #2-7B1 WELL SITE IN SECTION 7, T2S, R1W, U.S.B.&M. TO AN EXISTING PIPELINE IN SAID SECTION 7. AS CONTROL FOR THIS SURVEY WE HAVE USED THE CORNERS SHOWN HEREON AND THE COTTONWOOD CREEK ESTATES SUBDIVISION PLAT WHICH IS FILED FOR RECORD IN THE DUCHESNE COUNTY RECORDER'S OFFICE. AS BASIS OF BEARINGS WE HAVE ASSUMED THE BEARING OF N0°10'47"W ALONG THE EAST LINE OF THE NE 1/4 OF SAID SECTION 7, WHICH WAS TAKEN FROM THE SAID COTTONWOOD CREEK ESTATES SUBDIVISION PLAT.

COUNTY SURVEYOR'S CERTIFICATE

THE DUCHESNE COUNTY SURVEYOR HAS CHECKED THIS PLAT FOR FORM AND ADHERANCE TO THE STATE OF UTAH REQUIREMENTS FOR ITEMS TO BE ON A SURVEYOR'S PLAT FOR RECORDING WITH THE COUNTY SURVEYOR'S OFFICE, ON THIS _____ DAY OF _____ , 19__.

THE DUCHESNE COUNTY SURVEYOR

FILE NO. ___ FEE PAID $____ AT THE REQUEST OF UINTAH ENGINEERING AND LAND SURVEYING, THIS _____ DAY OF _____ , 19__.

FRESTON PROPERTY PIPELINE RIGHT-OF-WAY

A 33' WIDE RIGHT-OF-WAY 16.5' ON EACH SIDE OF THE FOLLOWING DESCRIBED CENTERLINE.

BEGINNING AT A POINT IN THE NE 1/4 OF SECTION 7, T2S, R1W, U.S.B.&M. WHICH BEARS S17°45'59"W 1331.15' FROM THE NORTHEAST CORNER OF SAID SECTION, THENCE N48°20'44""E 518.94' TO A POINT IN THE SAID NE 1/4 WHICH BEARS S01°08'42"W 922.94' FROM THE SAID NORTHEAST CORNER. THE SIDE LINES OF SAID DESCRIBED RIGHT-OF-WAY BEING SHORTENED OR ELONGATED TO MEET THE GRANTOR'S PROPERTY LINES. BASIS OF BEARINGS IS THE EAST LINE OF THE SAID NE 1/4 OF SECTION 7 WHICH IS ASSUMED TO BEAR N0°10'47"W. CONTAINS 0.393 ACRES MORE OR LESS.

CERTIFICATE

THIS IS TO CERTIFY THAT THE ABOVE PLAT WAS PREPARED FROM FIELD NOTES OF ACTUAL SURVEYS MADE BY ME OR UNDER MY SUPERVISION AND THAT THE SAME ARE TRUE AND CORRECT TO THE BEST OF MY KNOWLEDGE AND BELIEF.

Duchesne County Surveyor File # 496

Robert L. Kay
REGISTERED LAND SURVEYOR
REGISTRATION NO. 161319
STATE OF UTAH

REVISED: 10-26-94 T.D.H.

496

UELS UINTAH ENGINEERING & LAND SURVEYING
PHONE: (801) 789-1017
85 SOUTH 200 EAST - VERNAL, UTAH 84078

SCALE:	DATE:
1" = 300'	8-04-94
SURVEYED BY: L.D.T. G.D.	DRAWN BY: T.D.H.
WEATHER: WARM	FILE: 31328