PROPERTY SURVEY FOR

CARE FREE HOMES

SECTION 3, TOWNSHIP 2 SOUTH, RANGE 1 WEST

UINTAH SPECIAL BASE AND MERIDIAN

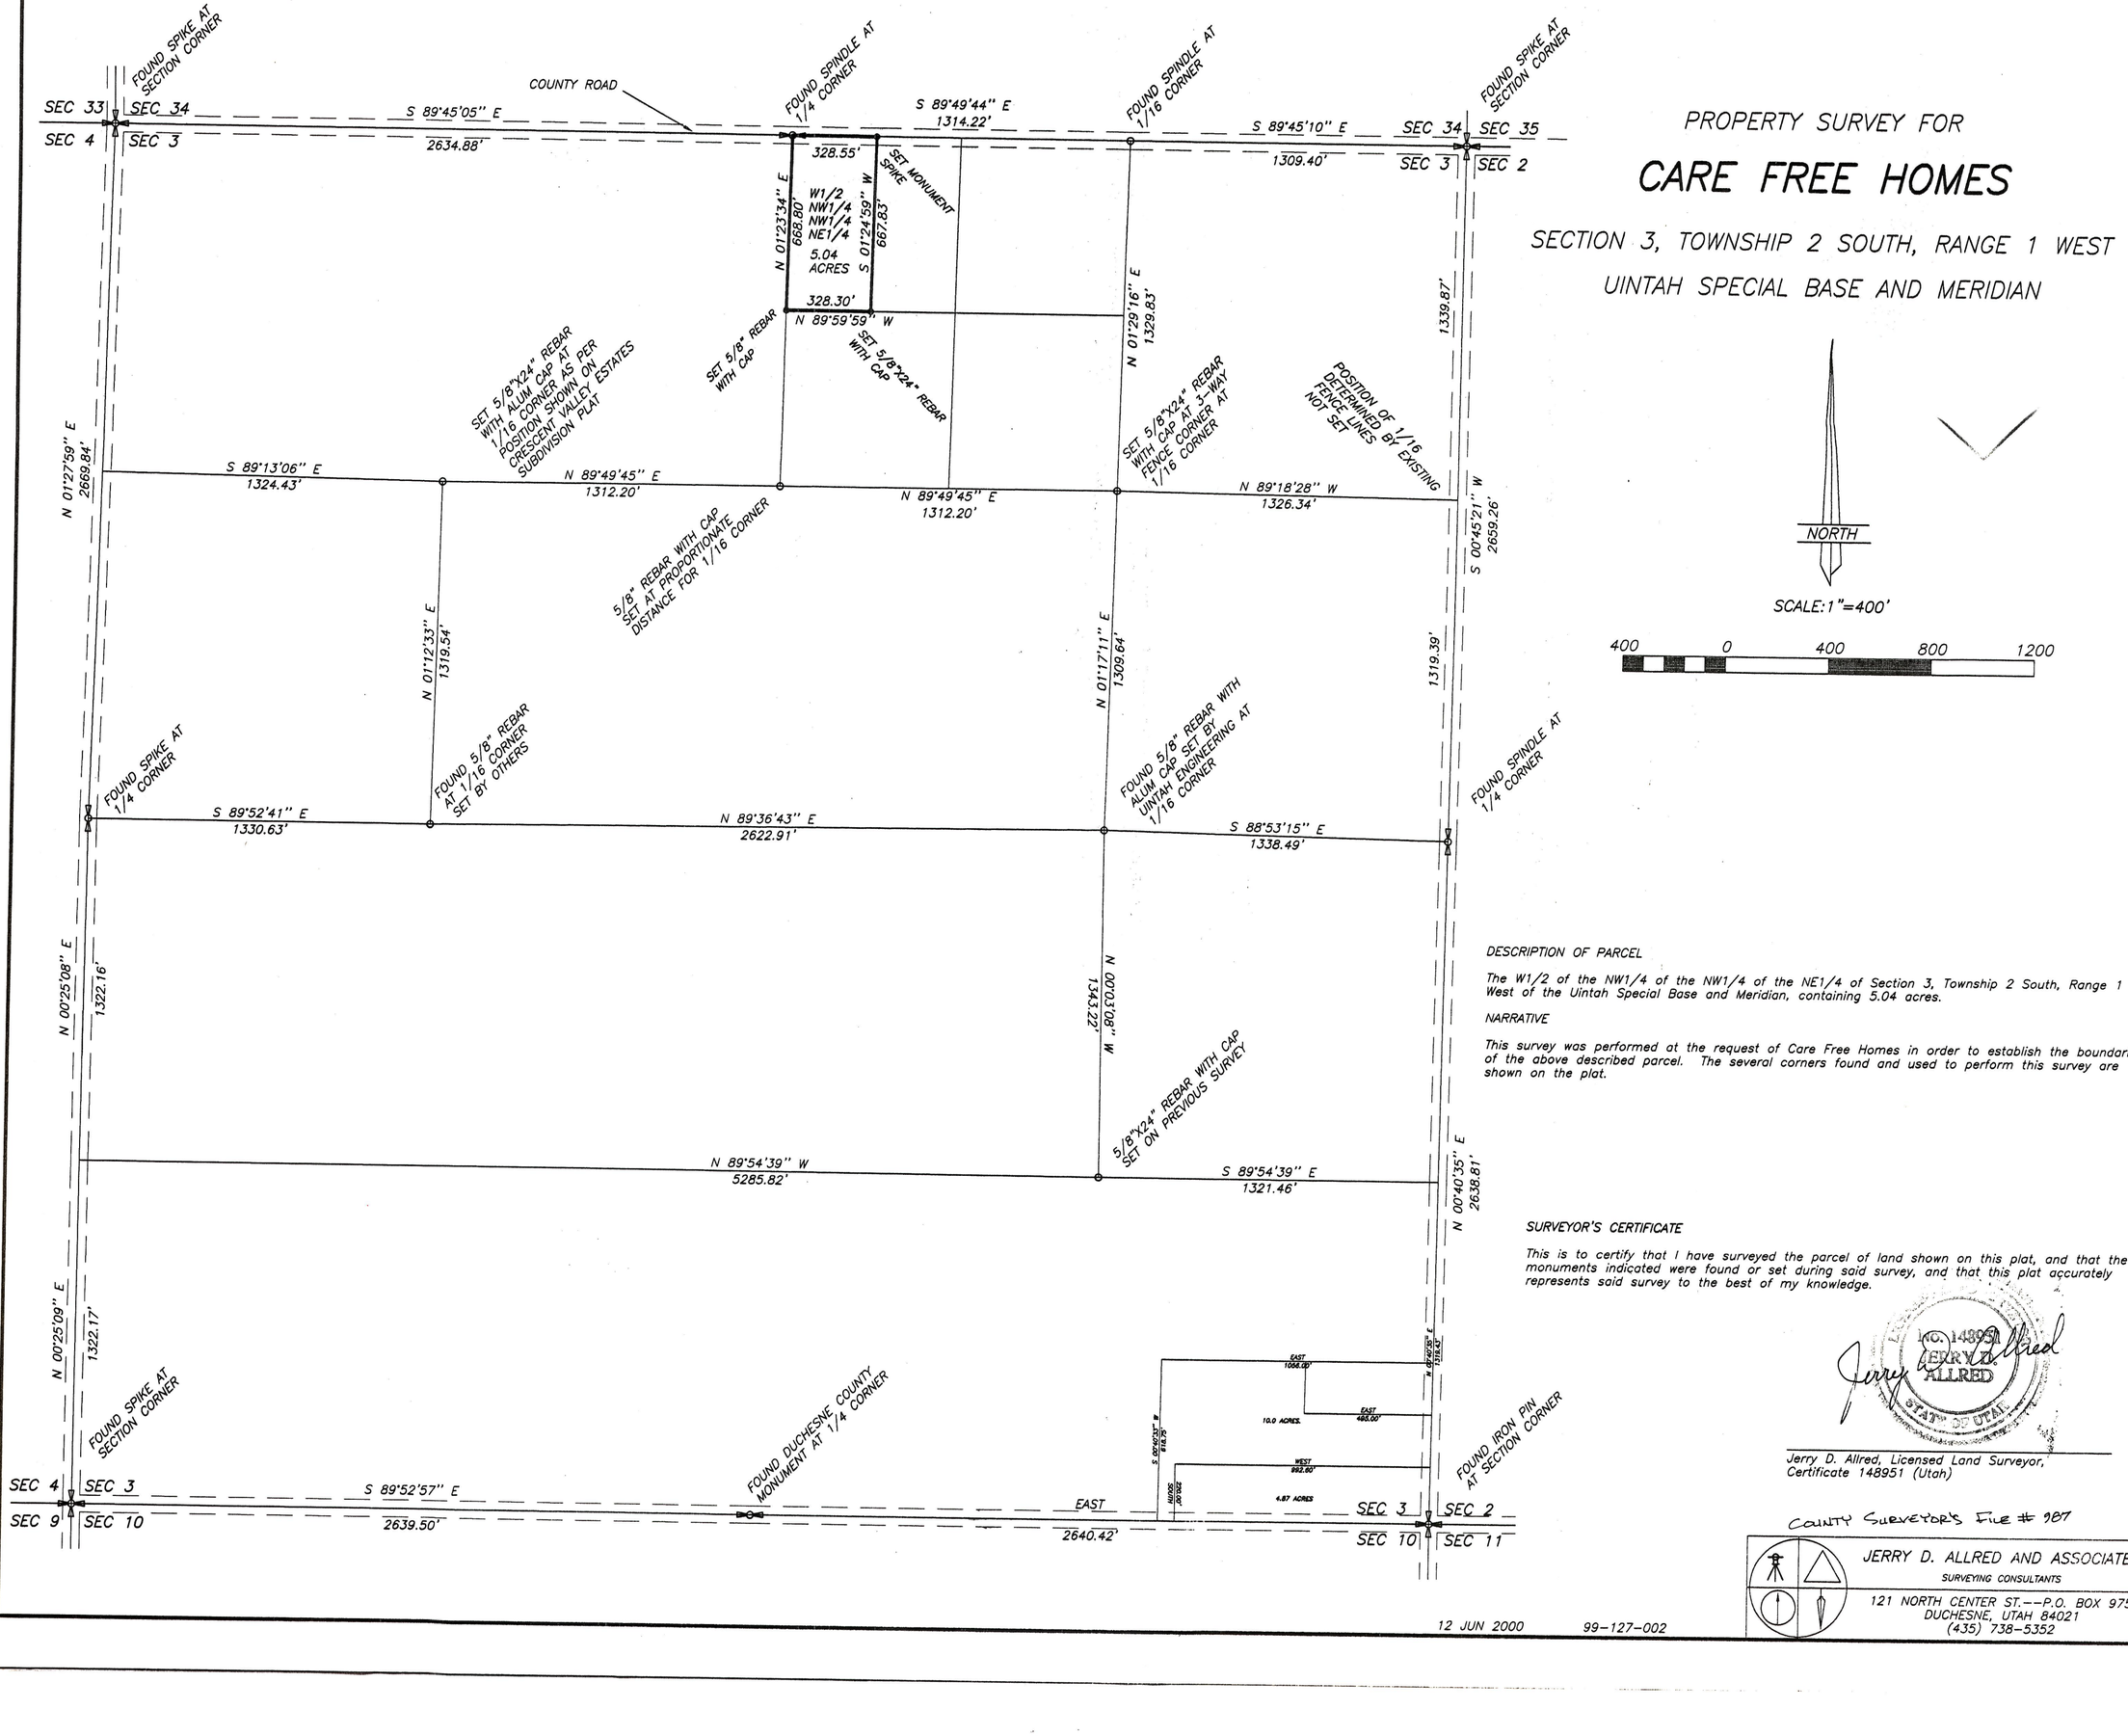

SCALE: 1"=400'

400 0 400 800 1200

DESCRIPTION OF PARCEL

The W1/2 of the NW1/4 of the NW1/4 of the NE1/4 of Section 3, Township 2 South, Range 1 West of the Uintah Special Base and Meridian, containing 5.04 acres.

NARRATIVE

This survey was performed at the request of Care Free Homes in order to establish the boundaries of the above described parcel. The several corners found and used to perform this survey are shown on the plat.

SURVEYOR'S CERTIFICATE

This is to certify that I have surveyed the parcel of land shown on this plat, and that the monuments indicated were found or set during said survey, and that this plat accurately represents said survey to the best of my knowledge.

No. 148951 JERRY D. ALLRED STATE OF UTAH

Jerry D. Allred, Licensed Land Surveyor, Certificate 148951 (Utah)

COUNTY SURVEYOR'S FILE # 987

JERRY D. ALLRED AND ASSOCIATES

SURVEYING CONSULTANTS

121 NORTH CENTER ST.--P.O. BOX 975

DUCHESNE, UTAH 84021

(435) 738-5352

12 JUN 2000 99-127-002