DUCHESNE COUNTY SURVEY MONUMENT RECORD

T2S R2W

1\4 S 22 / S 27

USB&M

1988

J 8-15

SKETCH SHOWING MONUMENTS AND TIES

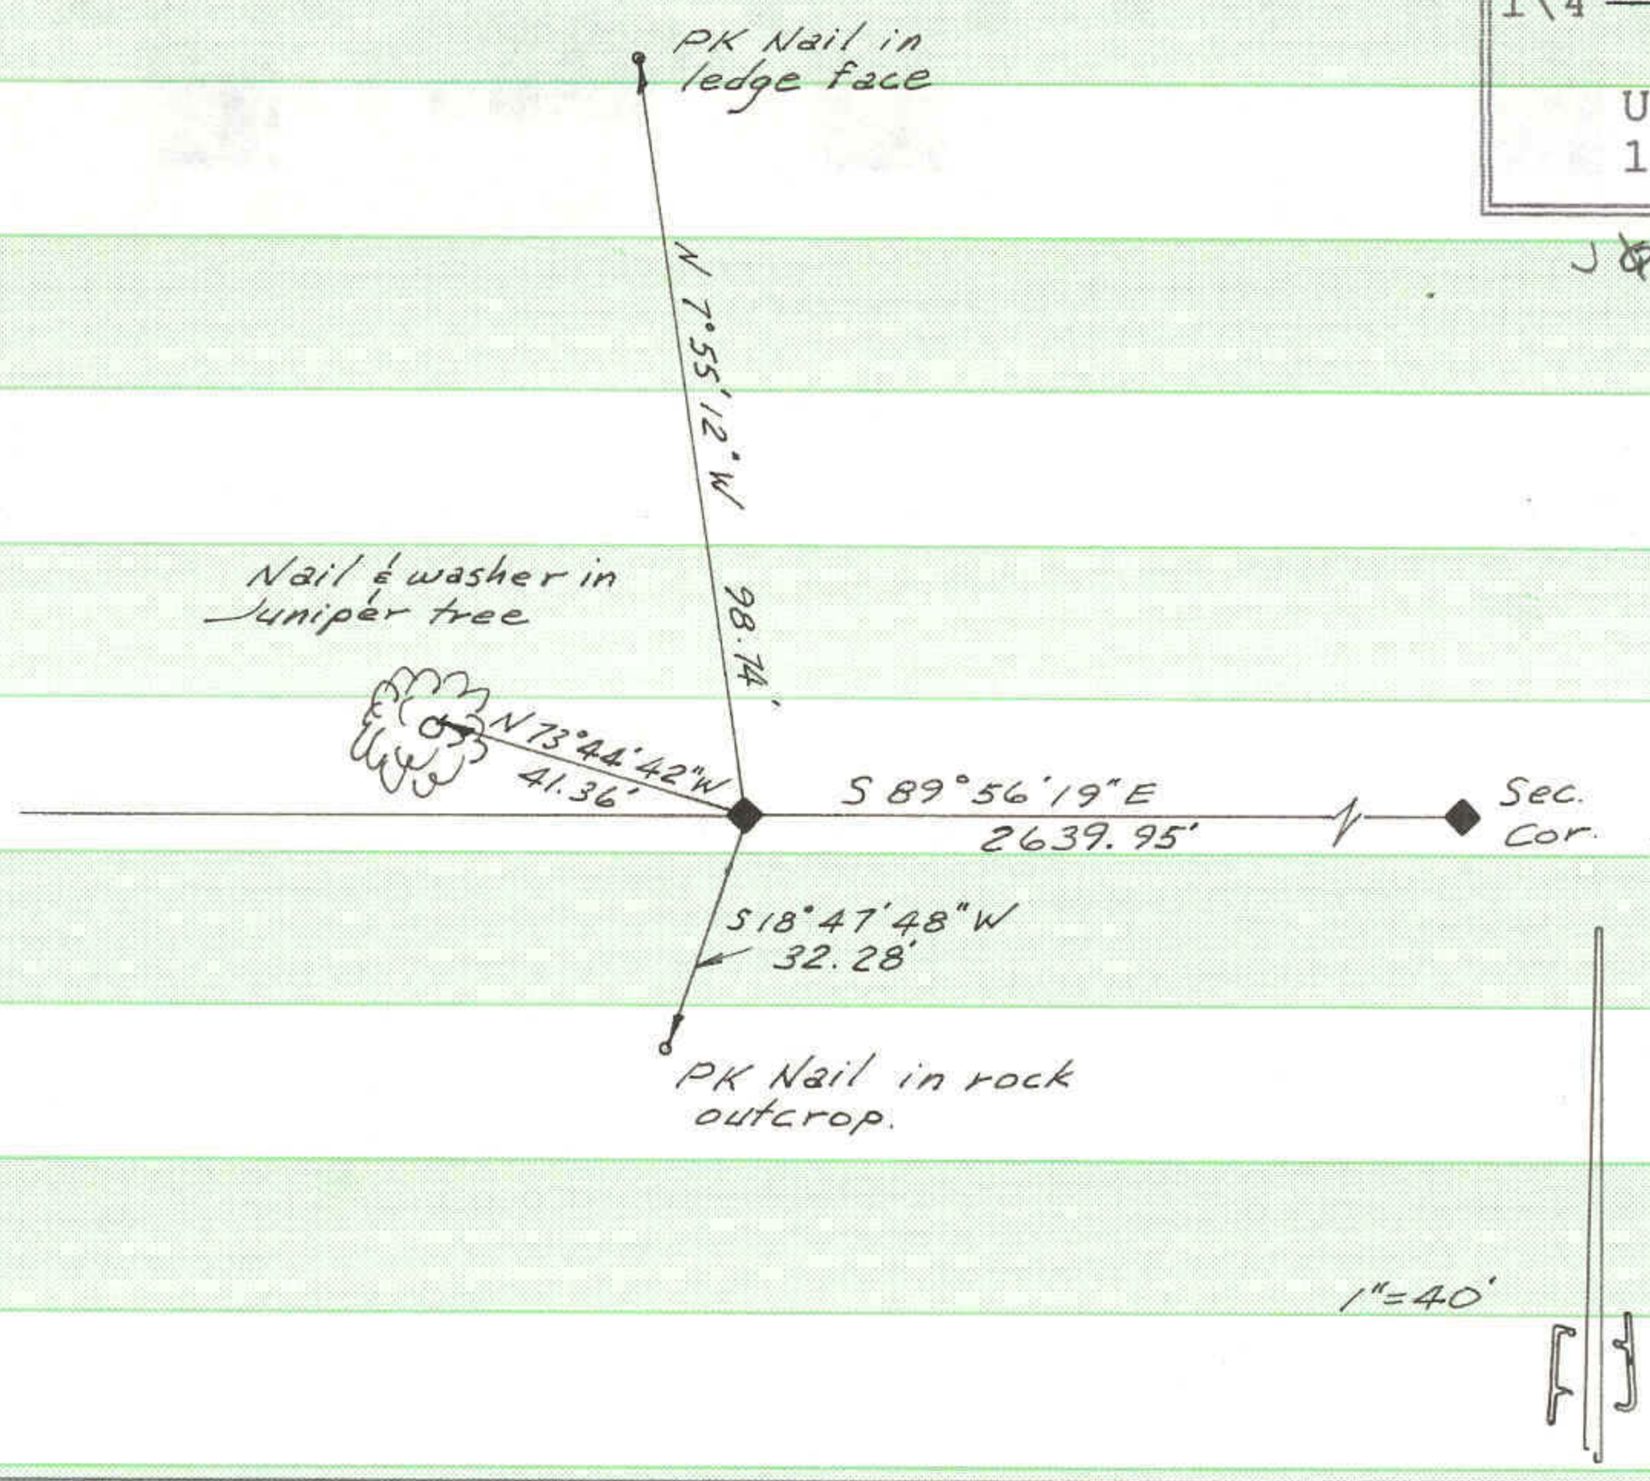

DESCRIPTION OF CORNER EVIDENCE FOUND

Found 5\8" rebar with aluminum cap in stone mound at the position of this corner.

DESCRIPTION OF MONUMENT AND ACCESSORIES ESTABLISHED TO PERPETUATE THE ORIGINAL LOCATION OF THE CORNER

Set 2-1\2" dia. aluminum county monument at position of corner,
stamped: DUCHESNE COUNTY SURVEY
UNLAWFUL TO DISTURB
T2S R2W
1\4 S 22 / S 27
1988

Referenced as shown

STATE PLANE COORDINATE DATA

CERTIFICATION

I JERRY D. ALLRED, Registered Land Surveyor, State of Utah, hereby certify that I have performed or reviewed the work done on the diagrammed corner as reported on this recordation form and approve same.

Date 21 DEC '88

Jerry D. Allred
Signature of Surveyor

3817
Reg. No.

SCND 25 FEB 03