PROPERTY SURVEY FOR
R. S. WEST REALTY
SEC. 27 T2S R2W USB&M

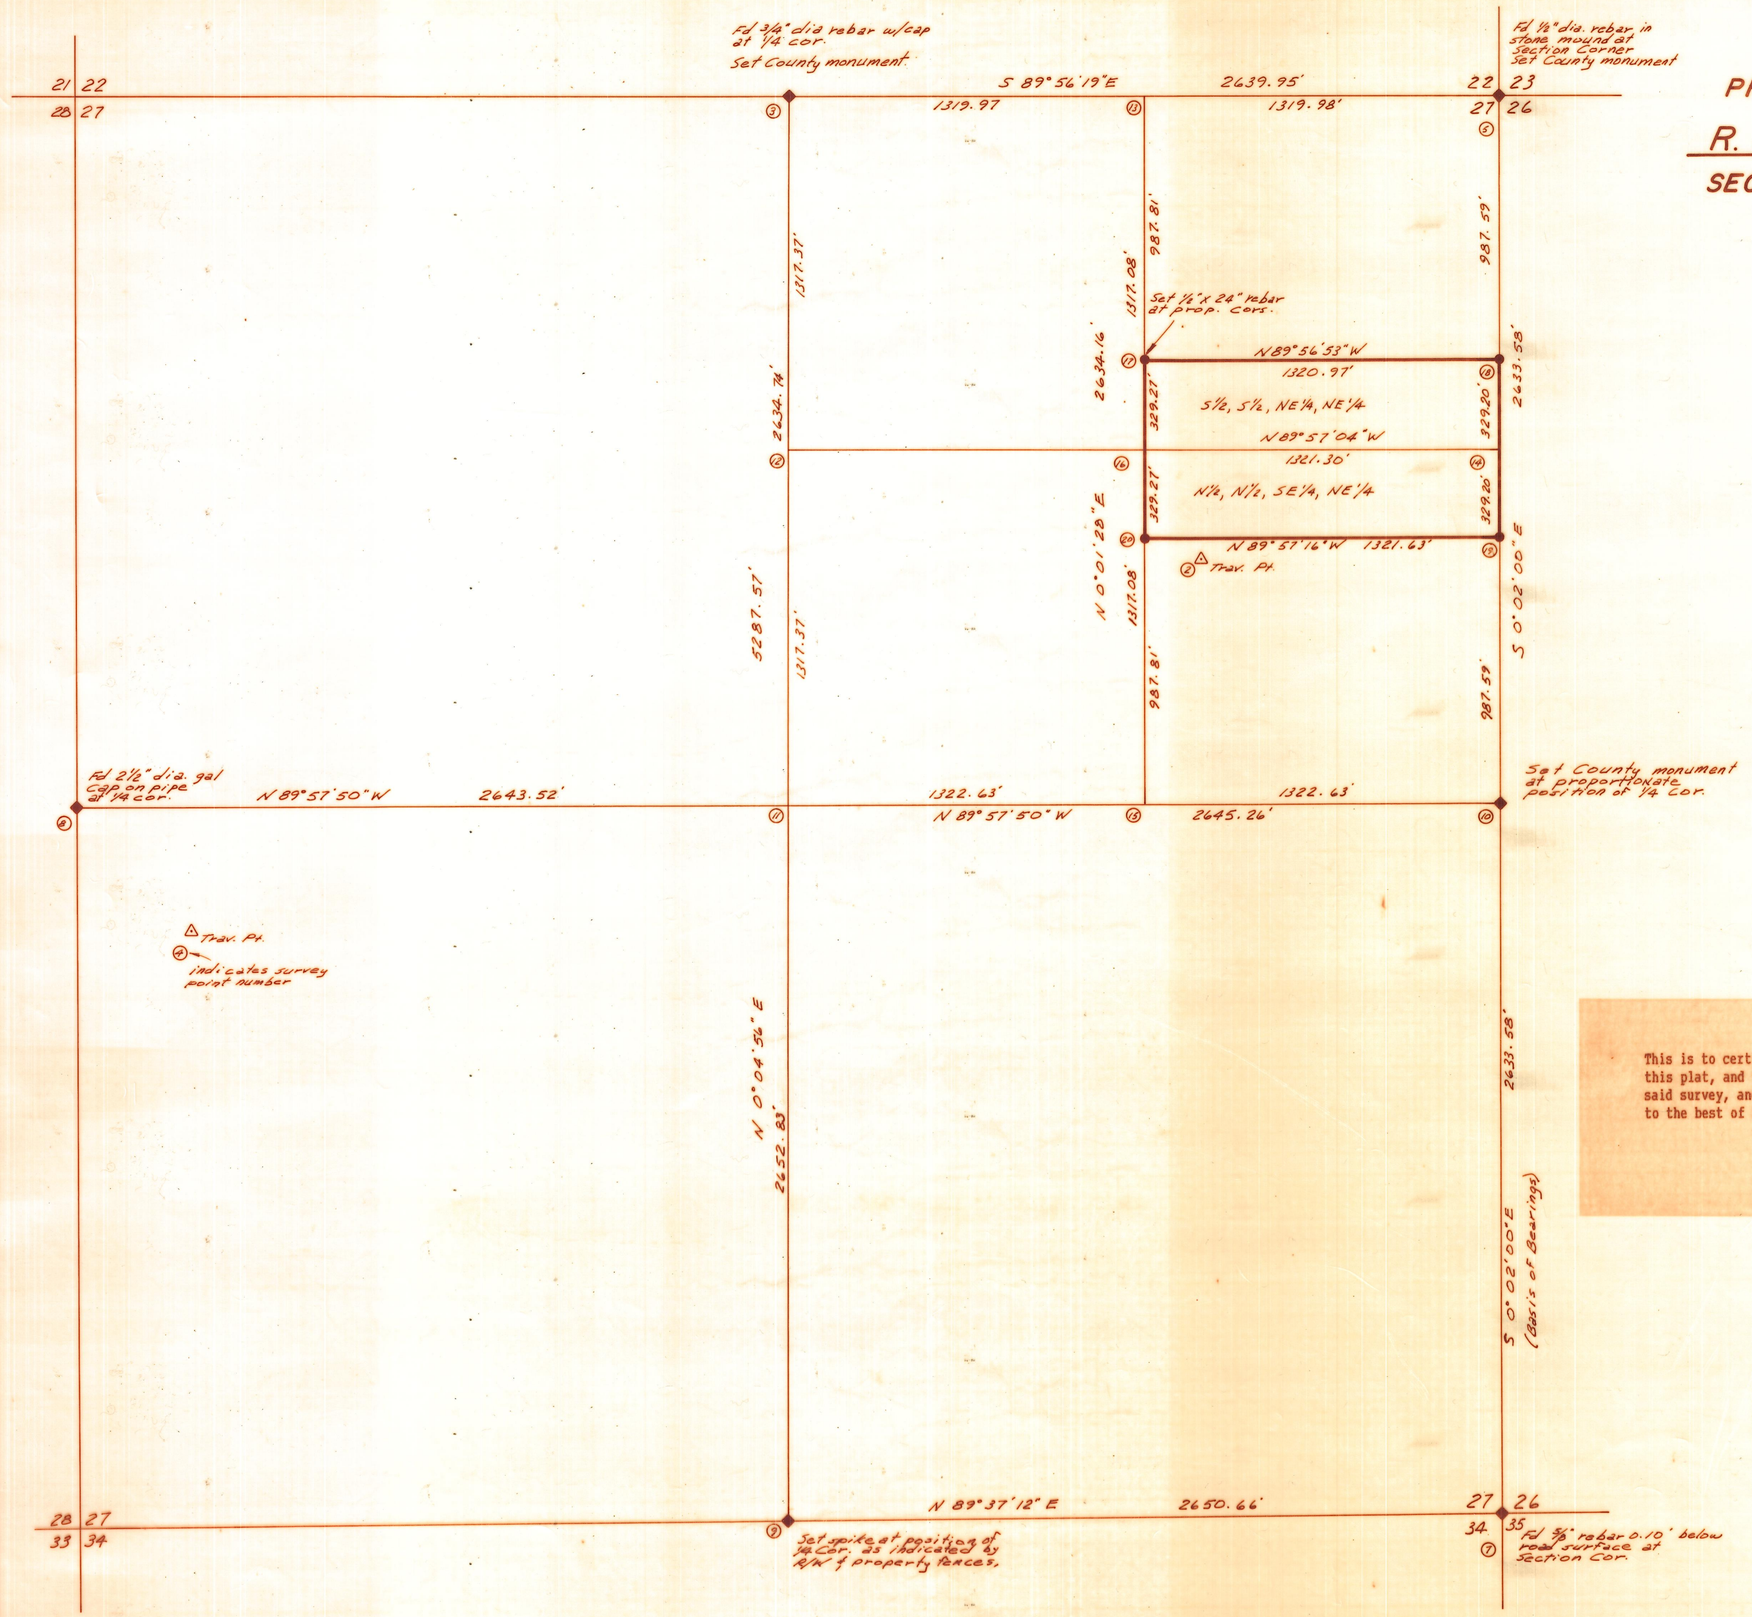

1" = 400'

SURVEYOR'S CERTIFICATE

This is to certify that I have surveyed the parcels of land shown on this plat, and that the monuments indicated were found or set during said survey, and that this plat accurately represents said survey to the best of my knowledge.

Jerry D. Allred

Jerry D. Allred, Registered Land Surveyor, Cert. No. 3817 (Utah)

REGISTERED LAND SURVEYOR No. 3817 JERRY D. ALLRED STATE OF UTAH

DUCH. Co. SUR File # 43
5 JAN 1989

JERRY D. ALLRED & ASSOCIATES
Surveying & Engineering Consultants
121 North Center Street
P.O. Drawer C
DUCHESNE, UTAH 84021
(801) 738-5352

#43

88-124-002 19 DEC '88