# DUCHESNE COUNTY SURVEY MONUMENT RECORD

T2S R3W
1/4
S 28 S 27
U.S.B.&M.
1993

SKETCH SHOWING MONUMENTS AND TIES

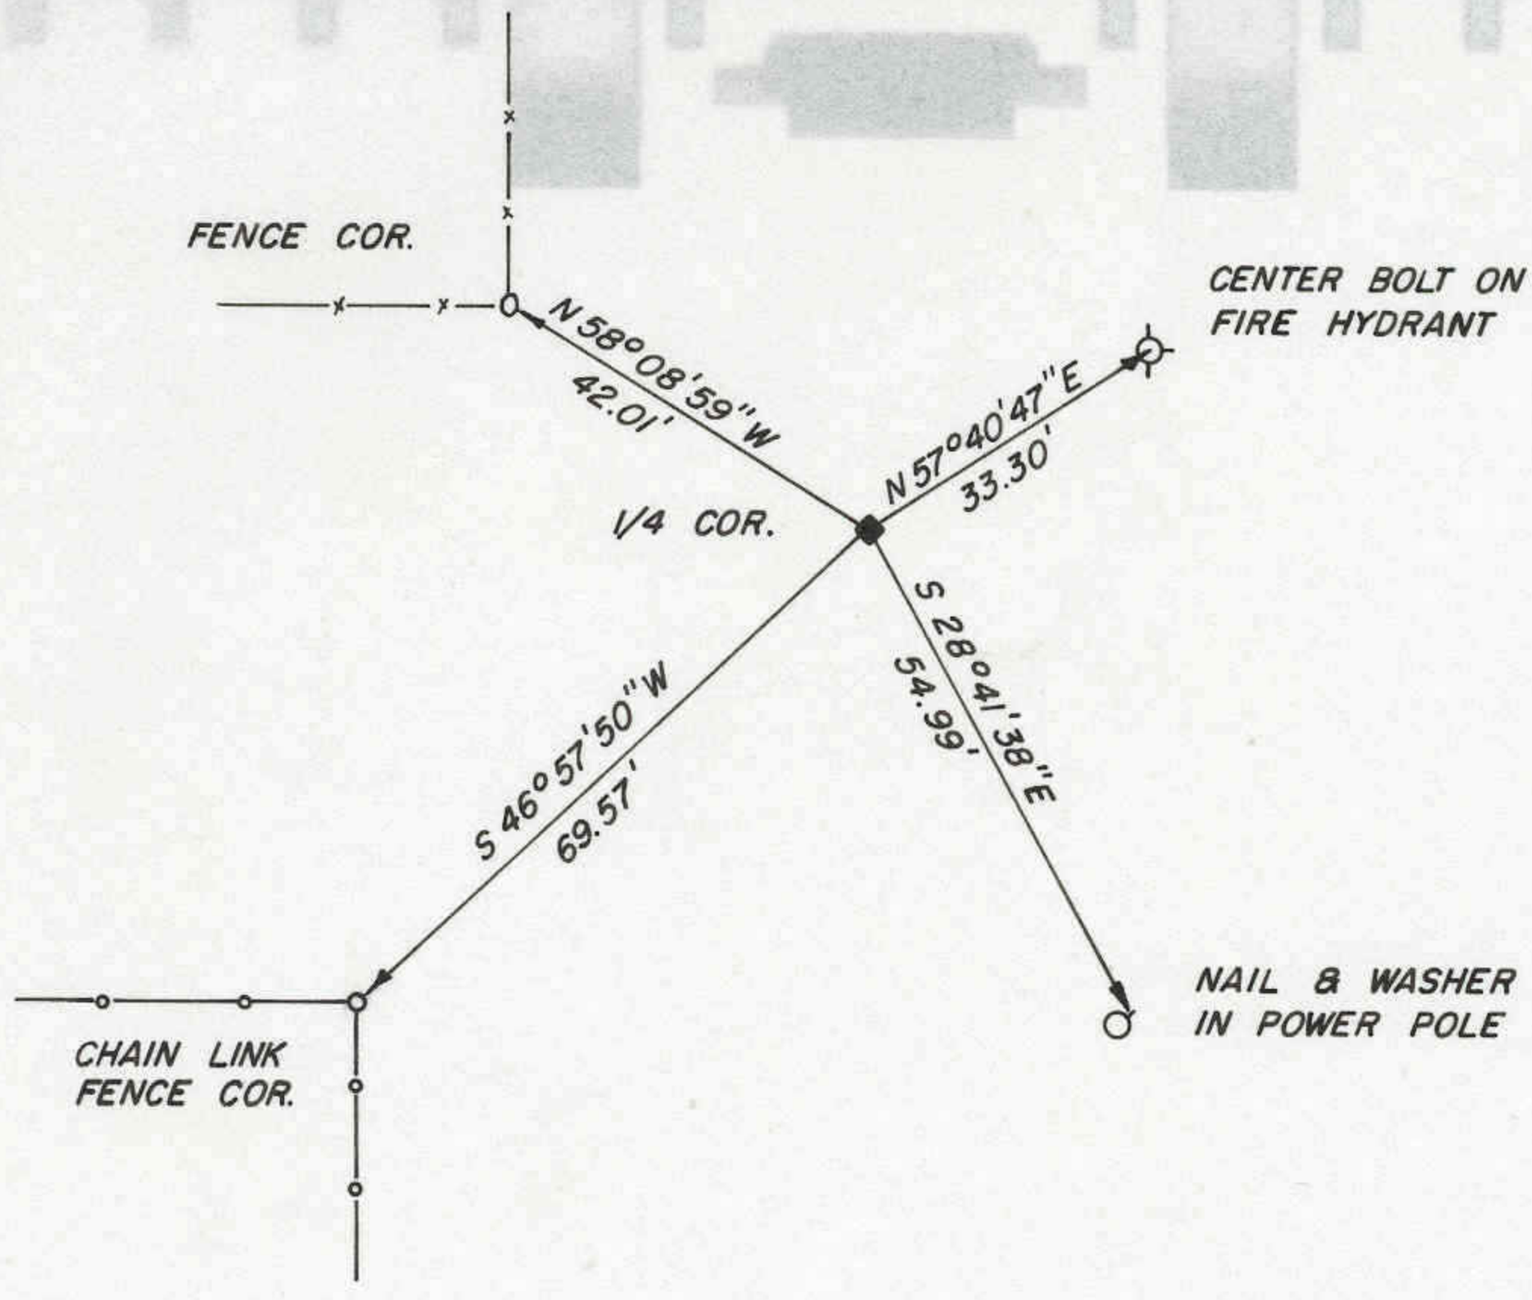


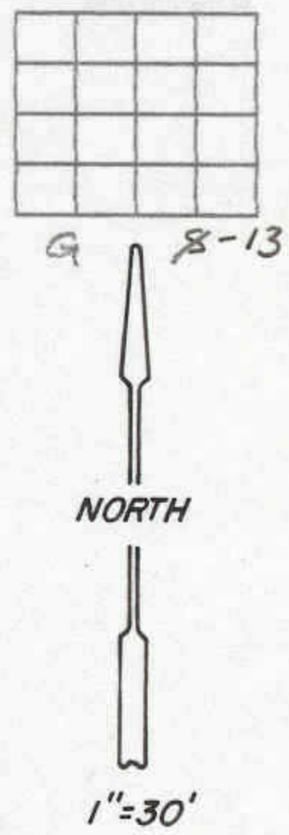


DESCRIPTION OF CORNER EVIDENCE FOUND

The position of this corner was determined from the old block fences in the Upalco Townsite.

DESCRIPTION OF MONUMENT AND ACCESSORIES ESTABLISHED TO PERPETUATE THE ORIGINAL LOCATION OF THE CORNER

A monument spike was set at the corner and referenced as shown.

STATE PLANE COORDINATE DATA

CERTIFICATION

I Jerry D. Allred, Registered Land Surveyor, State of Utah, hereby certify that I have performed or reviewed the work done on the diagrammed corner as reported on this recordation form and approve same.

Date 10 Sept. '93

Jerry D. Allred
Signature of Surveyor

3817
Reg. No.

SCND 12 FEB '03