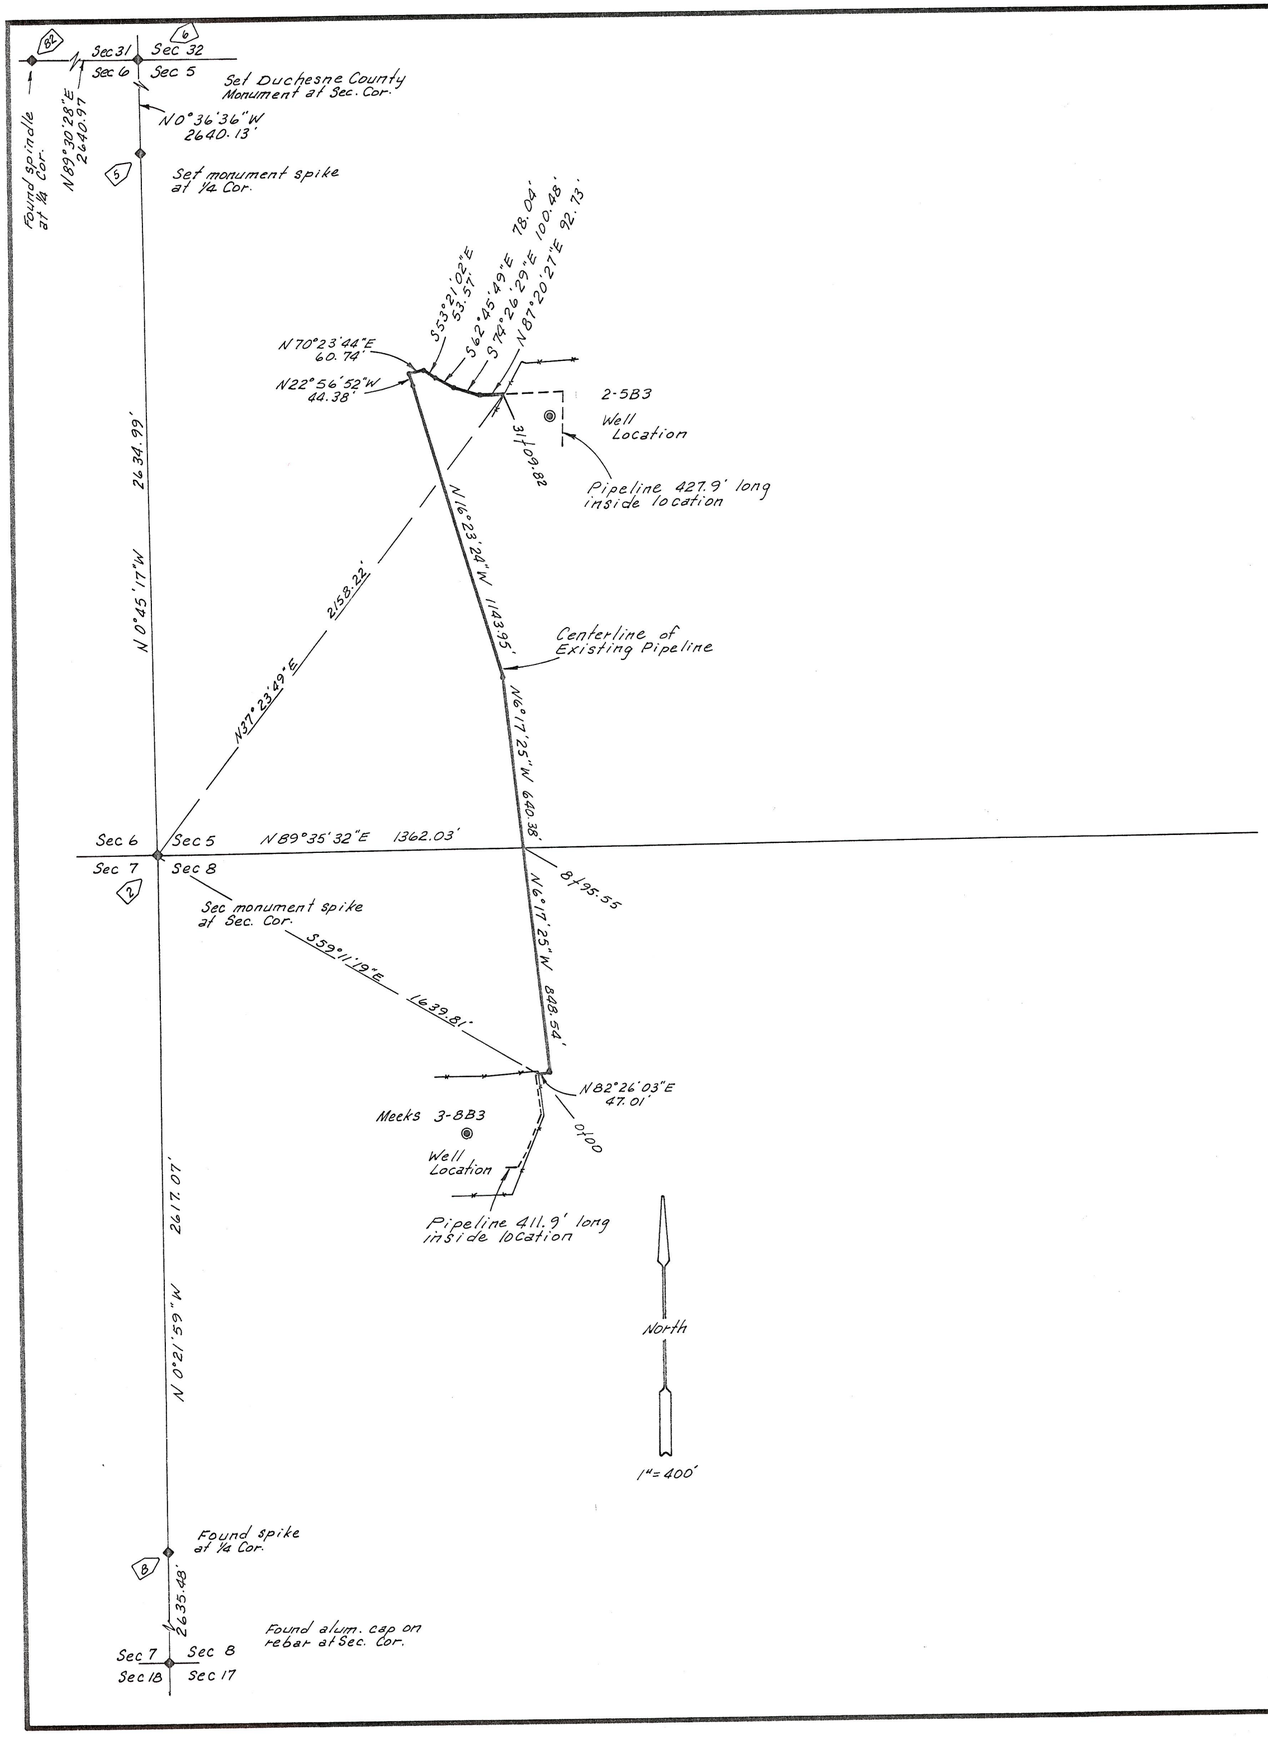

PIPELINE RIGHT-OF-WAY SURVEY FOR

ANR PRODUCTION COMPANY

SECTIONS 5 & 8 TOWNSHIP 2 SOUTH RANGE 3 WEST
UINTAH SPECIAL BASE AND MERIDIAN

DESCRIPTION OF RIGHT-OF-WAY

A 40 feet wide right-of-way over part of Sections 5 and 8, Township 2 South, Range 3 West of the Uintah Special Base and Meridian, said right-of-way being 10 feet perpendicular to the left and 30 feet perpendicular to the right of the following described survey line:
Beginning at a point which is South 59°11'19" East 1639.81 feet from the Northwest Corner of said Section 8 as marked by a monument spike, said Point of Beginning being on the East line of the Meeks 3-8B3 well location;
Thence North 82°26'03" East 47.01 feet;
Thence North 6°17'25" West 848.54 feet to the North line of said Section 8;
Thence North 6°17'25" West 640.38 feet;
Thence North 16°23'24" West 1143.95 feet;
Thence North 22°56'52" West 44.38 feet;
Thence North 70°23'44" East 60.74 feet;
Thence South 53°21'02" East 53.57 feet;
Thence South 62°45'49" East 78.04 feet;
Thence South 74°26'29" East 100.48 feet;
Thence North 87°20'27" East 92.73 feet to the 2-5B3 well location, said described survey line being 3109.82 feet in length and containing 2.86 acres.

SURVEYOR'S CERTIFICATE

This is to certify that I have surveyed the right-of-way shown on this plat, and that the monuments indicated were found or set during said survey, and that this plat accurately represents said survey to the best of my knowledge.

Jerry D. Allred

Jerry D. Allred, Registered Land Surveyor, Cert. No. 3817 (Utah)

REGISTERED LAND SURVEYOR
No. 3817
JERRY D. ALLRED
STATE OF UTAH

31 Dec '93 Duchesne Co. Surveyor File # 320

JERRY D. ALLRED & ASSOCIATES
Surveying & Engineering Consultants
121 North Center Street
P.O. Box 975
DUCHESNE, UTAH 84021
(801) 738-5352

1 Nov '93 87-121-038