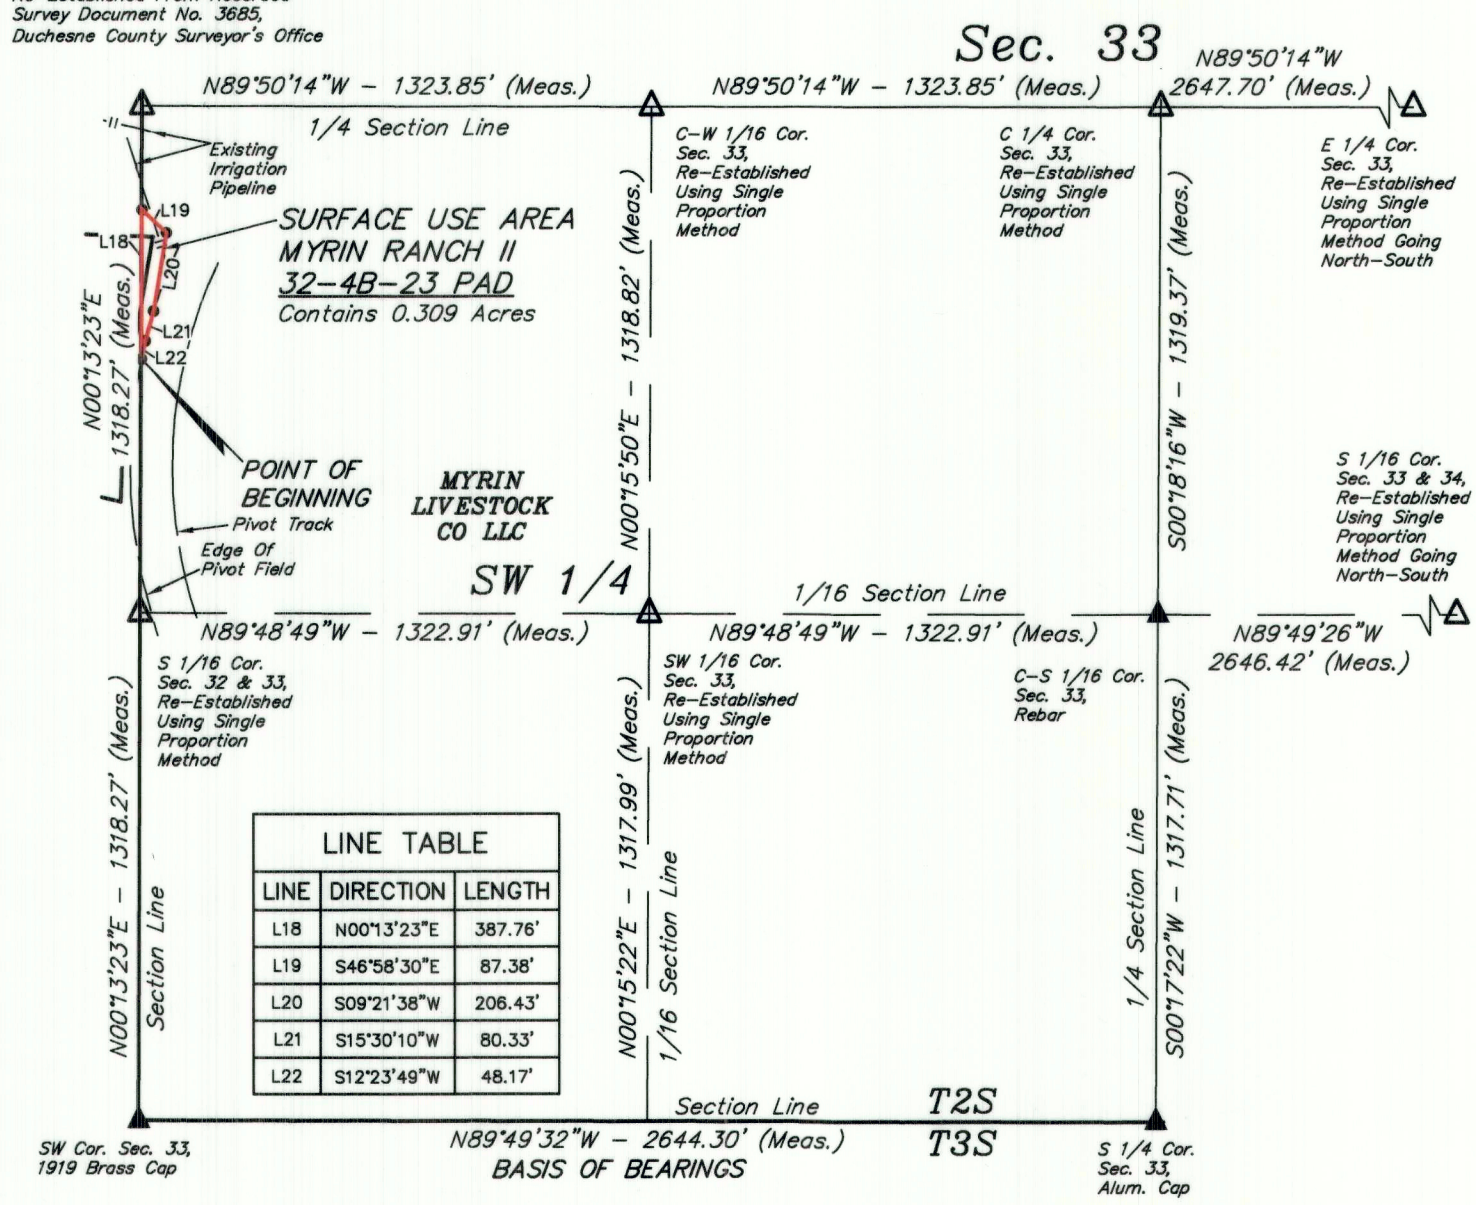

LINE TABLE		
LINE	DIRECTION	LENGTH
L18	N00°13'23"E	387.76'
L19	S46°58'30"E	87.38'
L20	S09°21'38"W	206.43'
L21	S15°30'10"W	80.33'
L22	S12°23'49"W	48.17'

SURFACE USE AREA DESCRIPTION

COMMENCING AT THE SOUTH 1/4 CORNER OF SECTION 33, T2S, R3W, U.S.B.&M.; THENCE N89°49'32"W 2644.30' ALONG THE SOUTH LINE OF THE SW 1/4 OF SAID SECTION 33 TO THE SOUTHWEST CORNER OF SAID SECTION 33; THENCE N00°13'23"E 1978.82' TO A POINT ON THE WEST LINE OF THE NW 1/4 SW 1/4 OF SAID SECTION 33 AND THE POINT OF BEGINNING; THENCE ALONG THE WEST LINE OF THE NW 1/4 SW 1/4 OF SAID SECTION 33 N00°13'23"E 387.76'; THENCE DEPARTING THE WEST LINE OF THE NW 1/4 SW 1/4 OF SAID SECTION 33 S46°58'30"E 87.38'; THENCE S09°21'38"W 206.43'; THENCE S15°30'10"W 80.33'; THENCE S12°23'49"W 48.17' TO THE POINT OF BEGINNING. CONTAINS 0.309 ACRES MORE OR LESS.

POINT OF BEGINNING BEARS N00°13'23"E 1978.82' FROM THE SOUTHWEST CORNER OF SECTION 33, T2S, R3W, U.S.B.&M.

500' 250' 0' 500'

ACREAGE TABLE
ACRES
0.309

▲ = SECTION CORNERS LOCATED.
△ = SECTION CORNERS RE-ESTABLISHED. (Not Set on Ground.)

CERTIFICATE

THIS IS TO CERTIFY THAT THE ABOVE PLAT WAS PREPARED FROM FIELD NOTES OF ACTUAL SURVEYS MADE BY ME OR UNDER MY SUPERVISION AND THAT THE SAME ARE TRUE AND CORRECT TO THE BEST OF MY KNOWLEDGE AND BELIEF.

REGISTERED LAND SURVEYOR No. 6631032 BRANDON E. BOWTHORPE STATE OF UTAH

Brandon E. Bowthorpe

REGISTERED LAND SURVEYOR
REGISTRATION NO. 6631032
STATE OF UTAH

03-08-22

REV: 1 03-28-2022 D.P. (NAME CHANGE & RENUMBERED LINE TAGS)

XCL ASSETCO., LLC

MYRIN RANCH II 32-4B-23 PAD SURFACE USE AREA ON MYRIN LIVESTOCK CO LLC LANDS IN SECTION 33, T2S, R3W, U.S.B.&M. DUCHESNE COUNTY, UTAH

SURVEYED BY	D.S.	05-12-21	SCALE
DRAWN BY	C.D.L.	07-09-21	1" = 500'
FILE:	X-1420-B		
SURFACE USE AREA			

UINTAH ENGINEERING & LAND SURVEYING

UELS, LLC
Corporate Office * 85 South 200 East
Vernal, UT 84078 * (435) 789-1017

County Surveyor's File # 5168