DUCHESNE COUNTY SURVEY MONUMENT RECORD

T2S R4W

Sec 1 | R3W
Sec 12

1990

V #-25

SKETCH SHOWING MONUMENTS AND TIES:

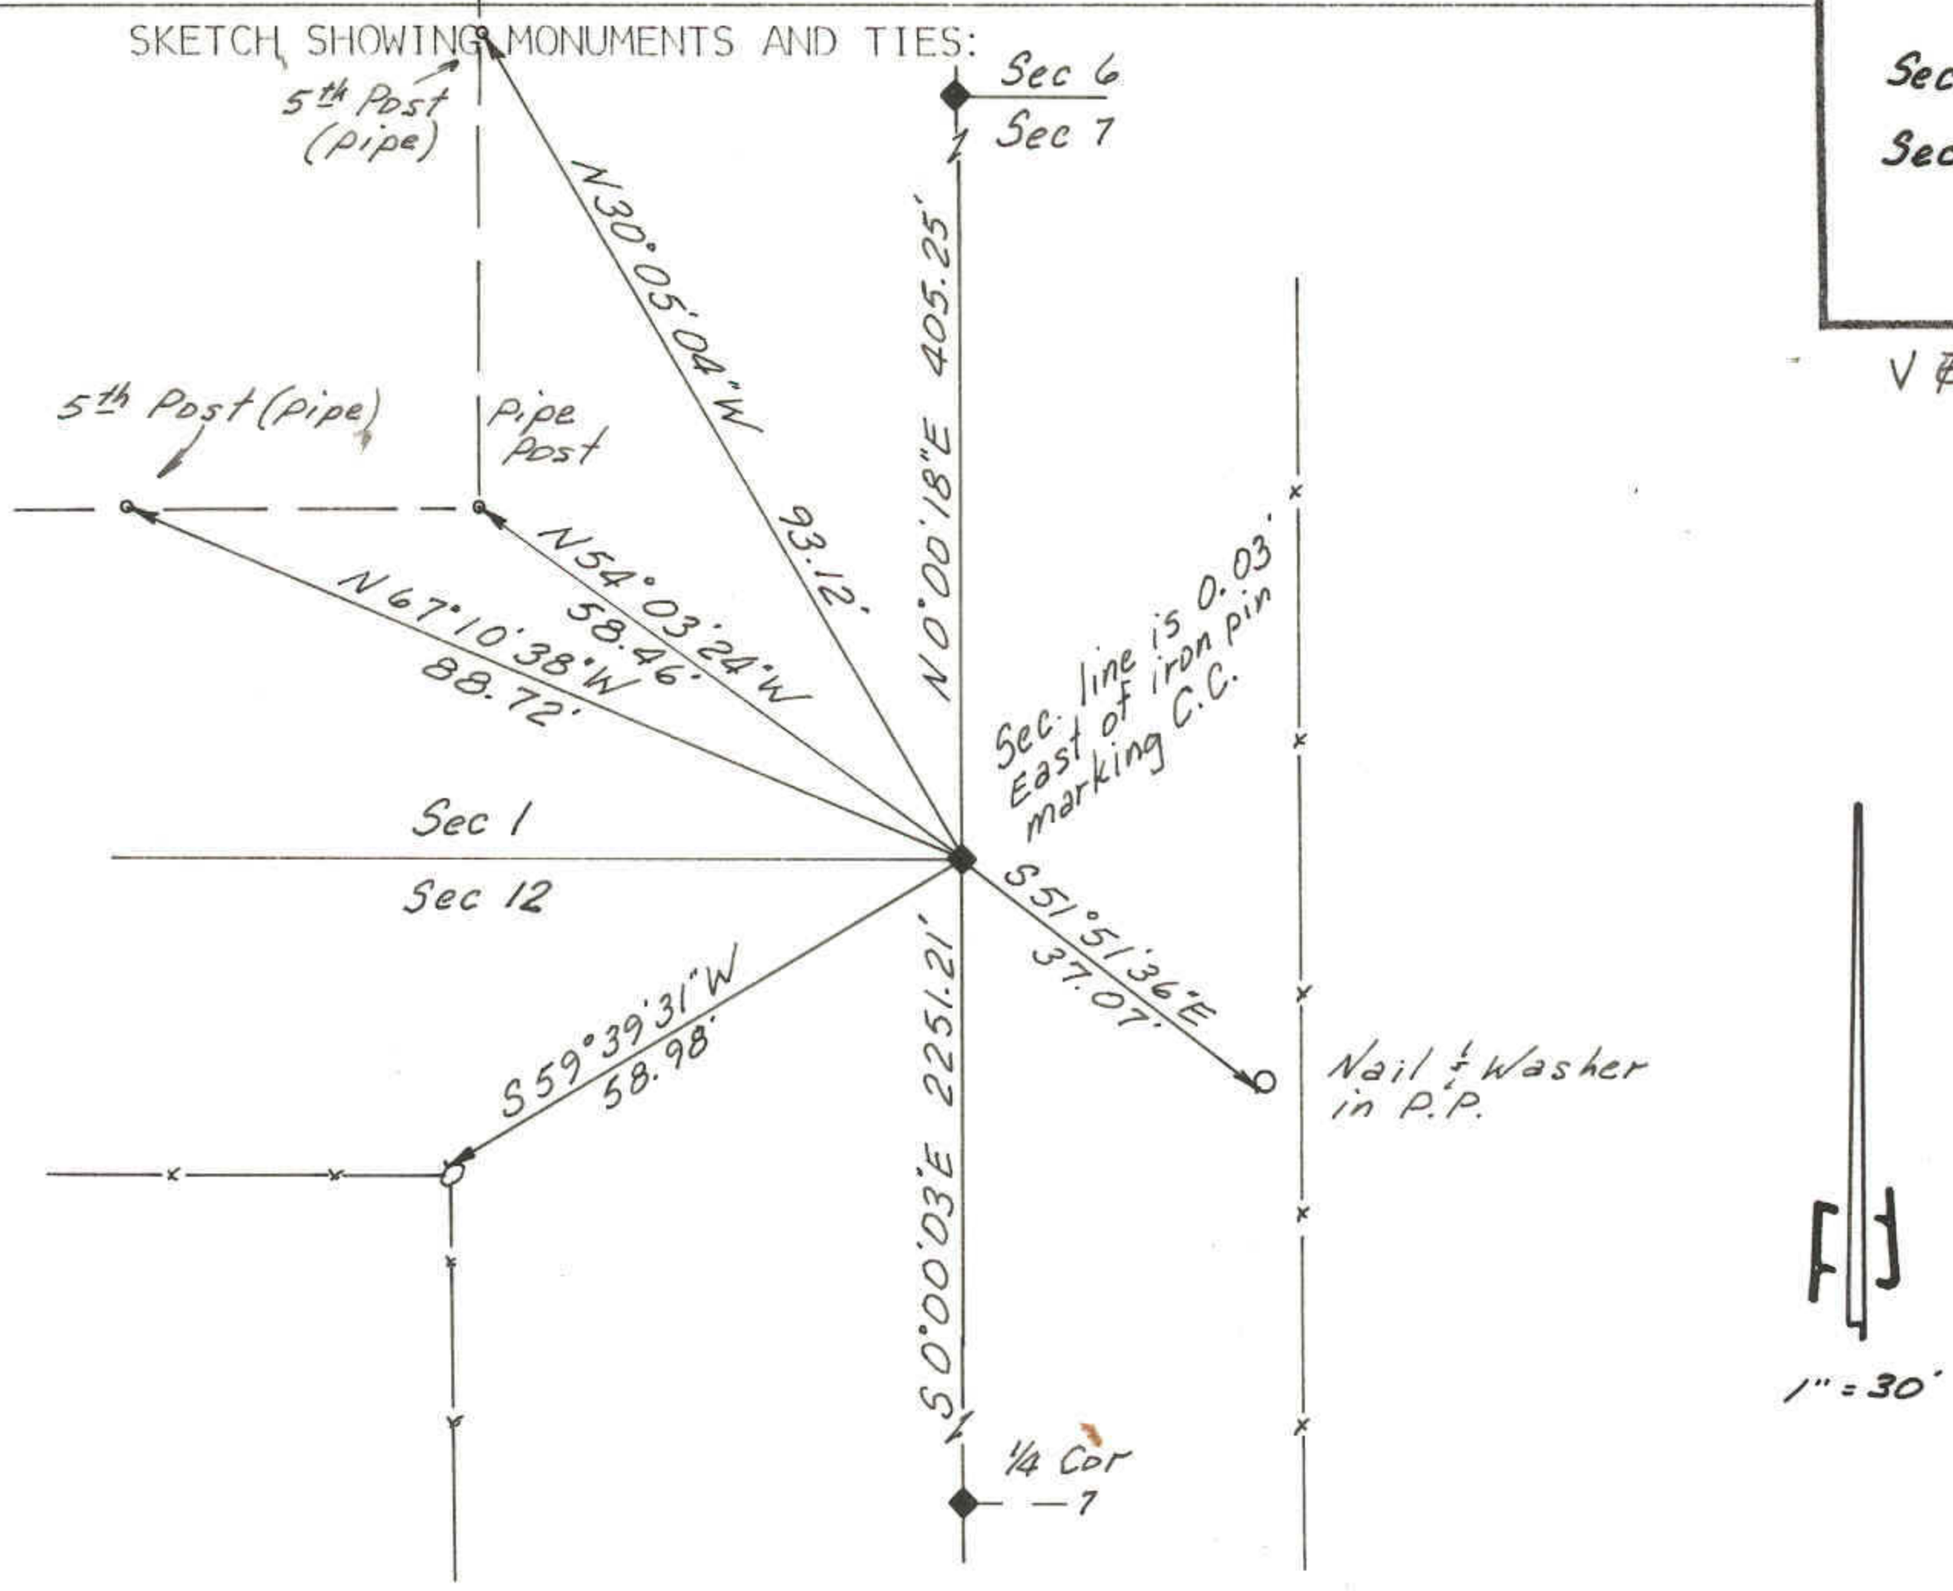

DESCRIPTION OF CORNER EVIDENCE FOUND:

Found Spike 0.03' West of Sec. line at position of a Closing Corner.

DESCRIPTION OF MONUMENT AND ACCESSORIES ESTABLISHED TO PERPETUATE THE ORIGINAL LOCATION OF THE CORNER:

Referenced as shown.

STATE PLANE COORDINATE DATA:

CERTIFICATION:

I Jerry D. Allred Registered Land Surveyor, State of Utah, hereby certify that I have performed or reviewed the work done on the diagrammed corner as reported on this recordation form and approve same.

Date: 20 July

Jerry D. Allred — Signature of Surveyor

3817 — Reg. No.

10 Feb 03