


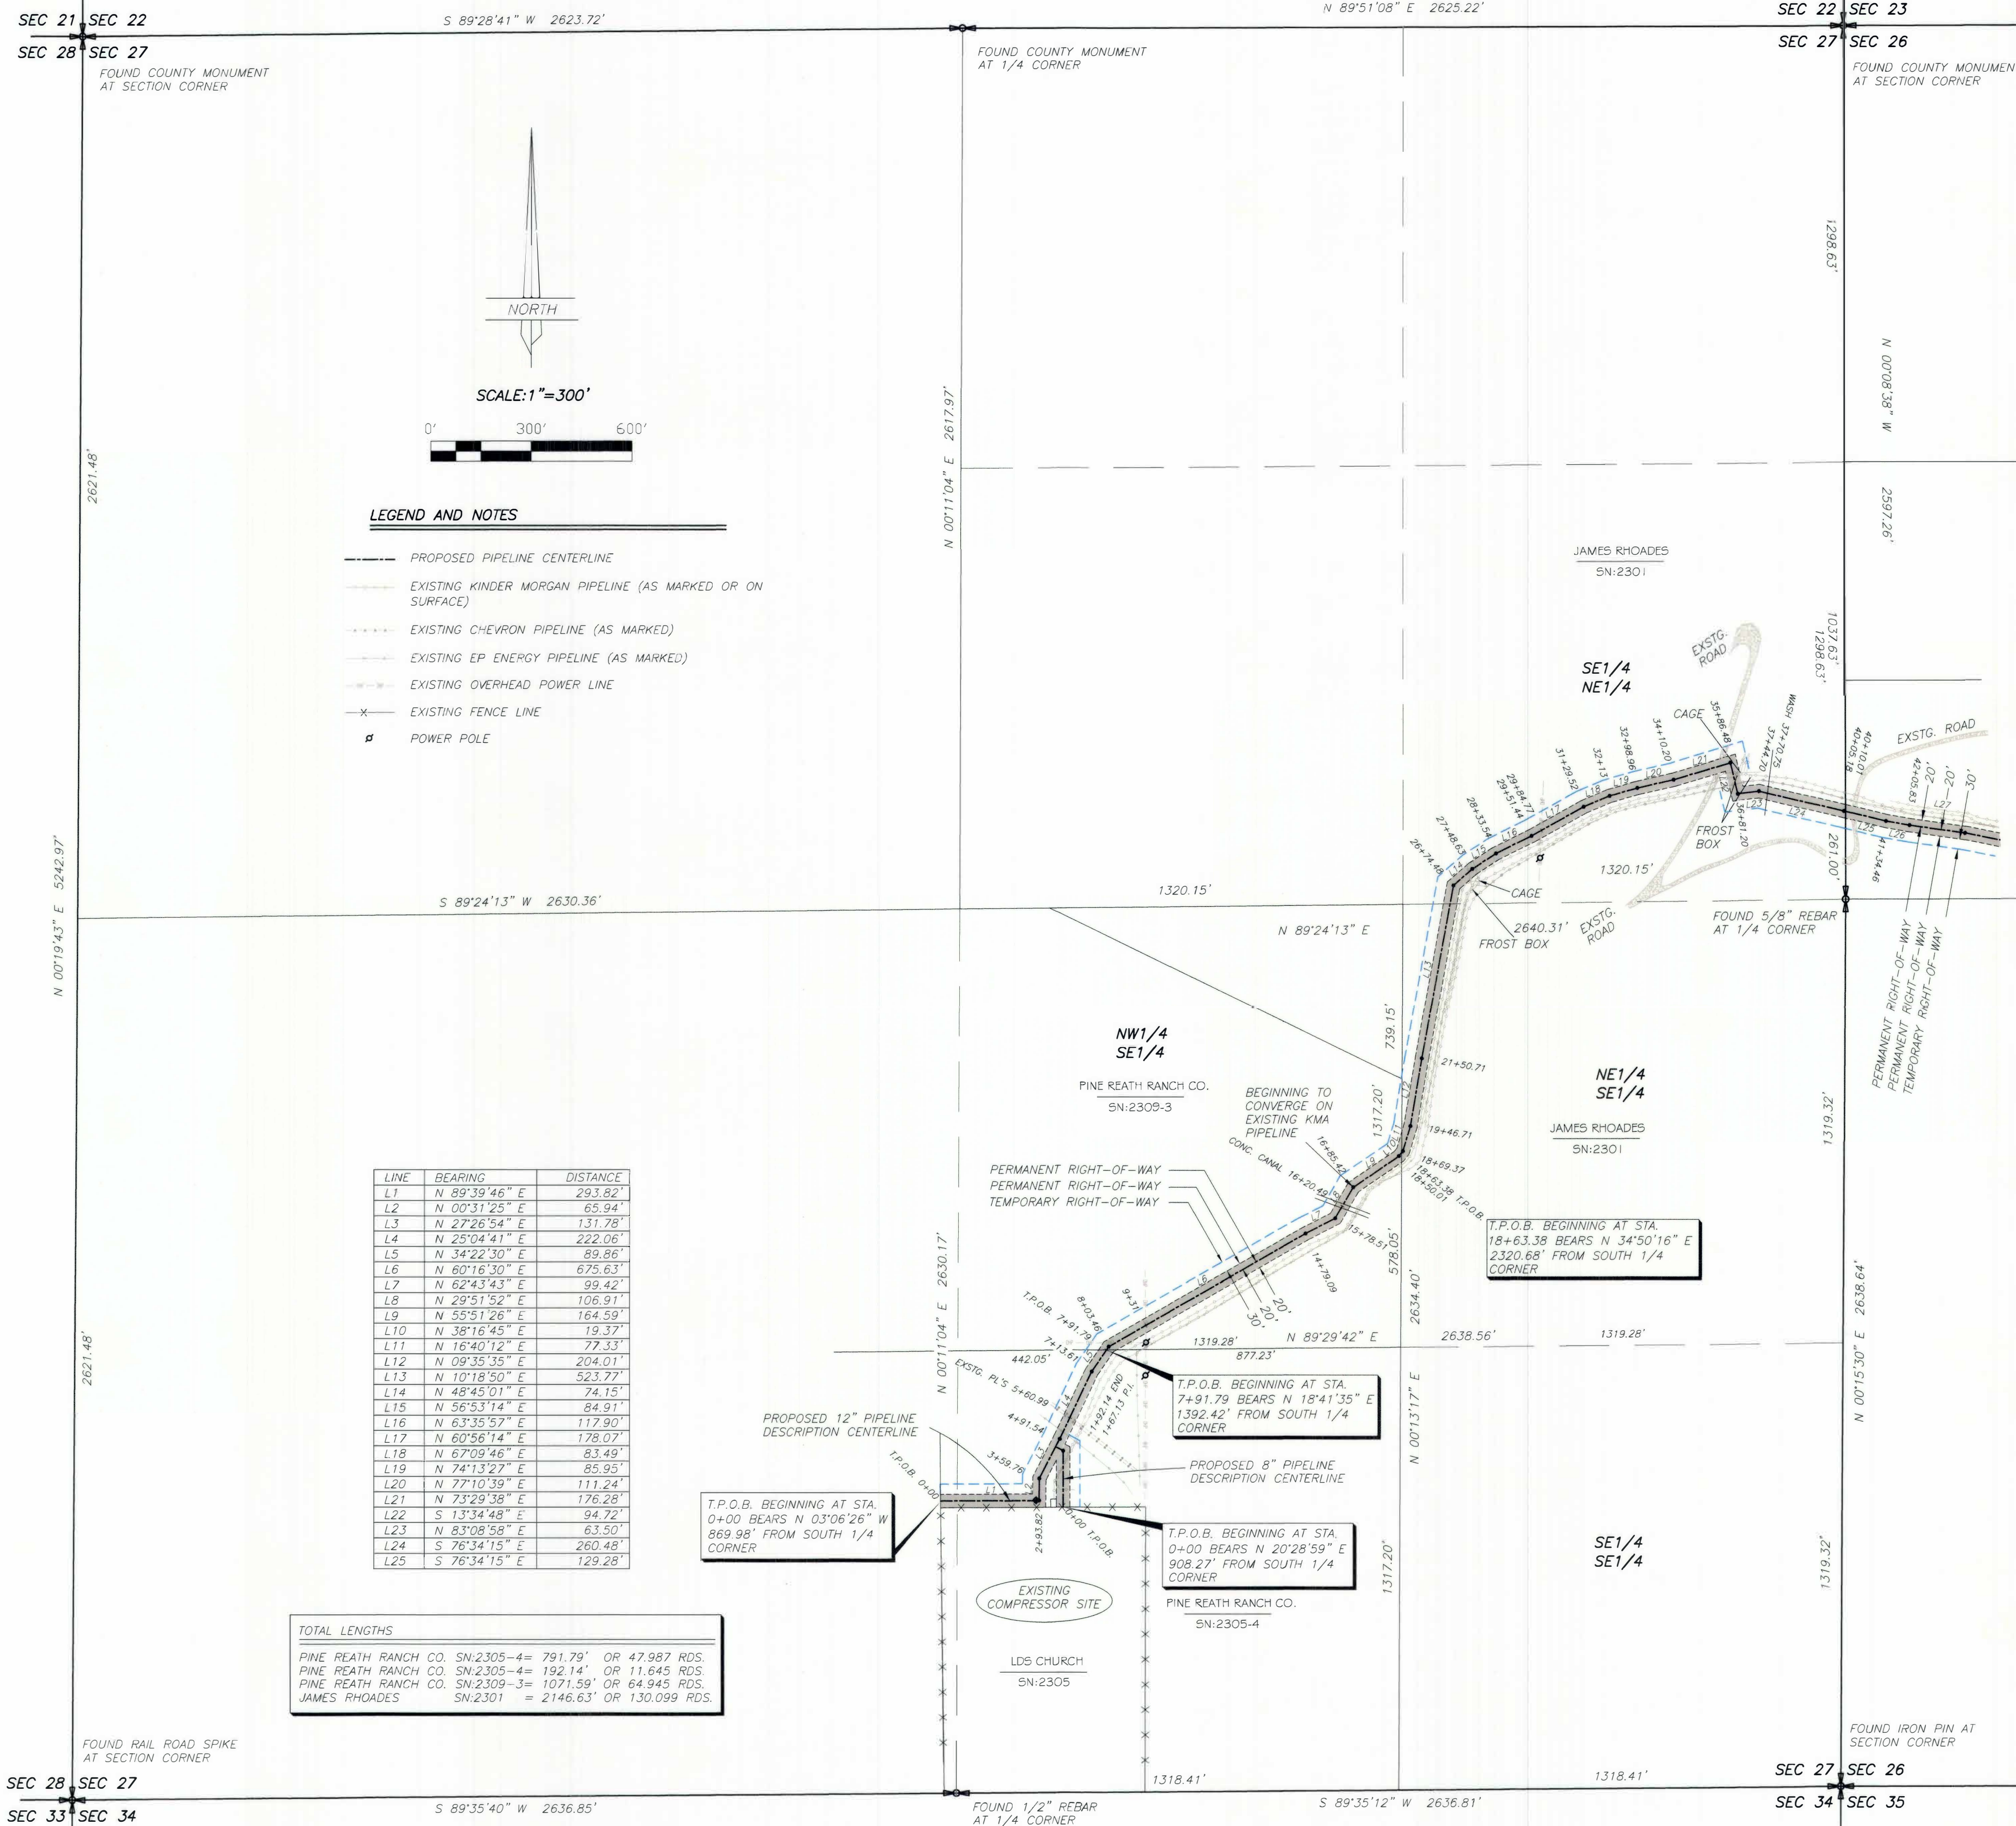

DRAWING NUMBER
4209 2 of 4
SAFECO PRODUCTS • NEW HOPE, MINNESOTA
RECORD DRAWING NUMBER 001

DRAWING NUMBER
4209 2 of 4
SAFECO PRODUCTS • NEW HOPE, MINNESOTA
RECORD DRAWING NUMBER 001

PIPELINE RIGHT-OF-WAY CORRIDOR SURVEY
FOR

KINDER MORGAN

BBC PHASE 7
SECTION 30, TOWNSHIP 2 SOUTH, RANGE 4 WEST
SECTIONS 25, 26, AND 27, TOWNSHIP 2 SOUTH, RANGE 5 WEST
UINTAH SPECIAL BASE AND MERIDIAN

OSCAR CUENCA

SN:2297-8

A 40 feet wide pipeline corridor right-of-way over portions of Section 26, Township 2 South, Range 5 West, of the Uintah Special Base and Meridian, the width being 20 feet on either side of the following described centerline, with a 30 feet wide temporary right-of-way running on the right side and adjacent to said described right-of-way.

Commencing at the West Quarter Corner said Section 26;

Thence North 00°08'38" West 261.00 feet along the West line of said Section to the TRUE POINT OF BEGINNING;

Thence South 76°34'15" East 124.45 feet;

Thence South 80°09'31" East 71.37 feet;

Thence South 81°58'19" East 167.12 feet;

Thence South 78°49'27" East 555.84 feet;

Thence South 87°41'23" East 140.73 feet;

Thence North 88°38'51" East 271.75 feet;

Thence North 76°52'18" East 4.96 feet to the East line of the SW1/4 of the NW1/4, being 1336.22 feet in length, with the sidelines being shortened or elongated to intersect said aliquot part lines.

BERNARD MONTES

SN:2297-5-1

A 40 feet wide pipeline corridor right-of-way over portions of Section 26, Township 2 South, Range 5 West, of the Uintah Special Base and Meridian, the width being 20 feet on either side of the following described centerline, with a 30 feet wide temporary right-of-way running on the right side and adjacent to said described right-of-way.

Commencing at the West Quarter Corner said Section 26;

Thence North 89°51'18" East 1318.64 feet along the Center of Section to the SW Corner of the SW1/4 of the SE1/4 of The NW1/4 of said Section 26;

Thence North 00°00'42" West 87.35 feet along said aliquot part line to the TRUE POINT OF BEGINNING;

Thence North 76°52'18" East 386.12 feet;

Thence North 79°51'15" East 79.66 feet;

Thence North 88°17'04" East 205.17 feet to the East line of said aliquot part, being 670.95 feet in length, with the sidelines being shortened or elongated to intersect said aliquot part lines.

MWR-GERELD HEYDRON

SN:2297-6

A 40 feet wide pipeline corridor right-of-way over portions of Section 26, Township 2 South, Range 5 West, of the Uintah Special Base and Meridian, the width being 20 feet on either side of the following described centerline, with a 30 feet wide temporary right-of-way running on the right side and adjacent to said described right-of-way.

Commencing at the West Quarter Corner said Section 26;

Thence North 89°51'18" East 1977.95 feet along the Center Section line to the West line of the SE1/4 of the SE1/4 of the NE1/4 of said Section 26;

Thence North 00°03'15" East 193.56 feet along said aliquot part line to the TRUE POINT OF BEGINNING;

Thence North 88°17'04" East 230.16 feet;

Thence North 88°37'16" East 429.64 feet to the East line of said aliquot part, being 659.80 feet in length, with the sidelines being shortened or elongated to intersect said aliquot part lines.

JERRY CARTER

SN:2297-5-3

A 40 feet wide pipeline corridor right-of-way over portions of Section 26, Township 2 South, Range 5 West, of the Uintah Special Base and Meridian, the width being 20 feet on either side of the following described centerline, with a 30 feet wide temporary right-of-way running on the right side and adjacent to said described right-of-way.

Commencing at the West Quarter Corner said Section 26;

Thence North 89°51'18" East 2637.27 feet along the Center Section line to the West line of the SW1/4 of the SW1/4 of the NW1/4 of said Section 26;

Thence North 00°07'12" East 209.12 feet along said aliquot part line to the TRUE POINT OF BEGINNING;

Thence North 88°37'16" East 46.04 feet;

Thence North 87°49'56" East 261.85 feet;

Thence North 88°50'00" East 351.33 feet;

Thence North 88°28'25" East 6.72 feet to the East line of said aliquot part, being 665.94 feet in length, with the sidelines being shortened or elongated to intersect said aliquot part lines.

WENDON DAVIES

SN:2297-5-5

A 40 feet wide pipeline corridor right-of-way over portions of Section 26, Township 2 South, Range 5 West, of the Uintah Special Base and Meridian, the width being 20 feet on either side of the following described centerline, with a 30 feet wide temporary right-of-way running on the right side and adjacent to said described right-of-way.

Commencing at the West Quarter Corner said Section 26;

Thence North 89°51'18" East 3303.00 feet along the Center Section line to the West line of the SE1/4 of the SW1/4 of the NE1/4;

Thence North 00°05'54" East 225.78 feet along said West line to the TRUE POINT OF BEGINNING;

Thence North 88°28'25" East 129.15 feet;

Thence South 89°04'03" East 103.81 feet;

Thence North 88°47'22" East 159.82 feet;

Thence North 88°13'04" East 249.90 feet;

Thence North 89°24'16" East 23.20 feet to the East line of the SE1/4 of the SW1/4 of the NE1/4 of said Section 26, being 665.87 feet in length, with the sidelines being shortened or elongated to intersect said aliquot part lines.

FRANCIS GREEN

SN:2297-4

A 40 feet wide pipeline corridor right-of-way over portions of Section 26, Township 2 South, Range 5 West, of the Uintah Special Base and Meridian, the width being 20 feet on either side of the following described centerline, with a 30 feet wide temporary right-of-way running on the right side and adjacent to said described right-of-way.

Commencing at the West Quarter Corner said Section 26;

Thence North 89°51'18" East 3968.72 feet along the Center Section line to the SW Corner of the SE1/4 of the NE1/4 of said Section 26;

Thence North 00°04'37" East 237.23 feet along the West line of said aliquot part to the TRUE POINT OF BEGINNING;

Thence North 89°24'16" East 180.22 feet;

Thence North 89°14'59" East 175.65 feet;

Thence South 81°39'52" East 23.61 feet;

Thence South 72°36'43" East 84.33 feet;

Thence South 75°38'17" East 208.59 feet;

Thence South 73°16'28" East 52.43 feet;


Thence South 74°02'00" East 62.28 feet;

Thence South 76°36'31" East 194.62 feet;

Thence North 76°12'48" East 383.23 feet to the East line of said Section 26, being 1362.77 feet in length, with the sidelines being shortened or elongated to intersect said aliquot part lines.

SURVEYOR'S CERTIFICATE

I, D. RYAN ALLRED, DUCHESE COUNTY, UTAH, DO HEREBY CERTIFY THAT I AM A PROFESSIONAL LAND SURVEYOR AND THAT I HOLD CERTIFICATE NUMBER 376084 AS PRESCRIBED BY THE STATE OF UTAH. I FURTHER CERTIFY THAT THIS PLAT WAS PREPARED FROM THE FIELD NOTES AND ELECTRONIC DATA COLLECTOR FILES OF AN ACTUAL SURVEY MADE BY ME OR UNDER MY PERSONAL SUPERVISION AND THAT THE MONUMENTS INDICATED WERE FOUND OR SET DURING SAID SURVEY, AND THAT THIS PLAT ACCURATELY REPRESENTS SAID SURVEY TO THE BEST OF MY KNOWLEDGE AND BELIEF.

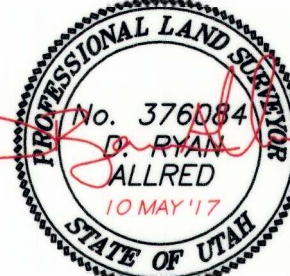


D. Ryan Allred, Professional Land Surveyor,
Certificate 376084 (Utah)

COUNTY SURVEYOR'S FILE # **4209 2 of 4**
JERRY D. ALLRED & ASSOCIATES, INC.
SURVEYING CONSULTANTS

1235 NORTH 700 EAST--P.O. BOX 975
DUCHESE, UTAH 84021
(435) 738-5352

SHEET
2 OF 4
10 MAY 2017 12-121-382

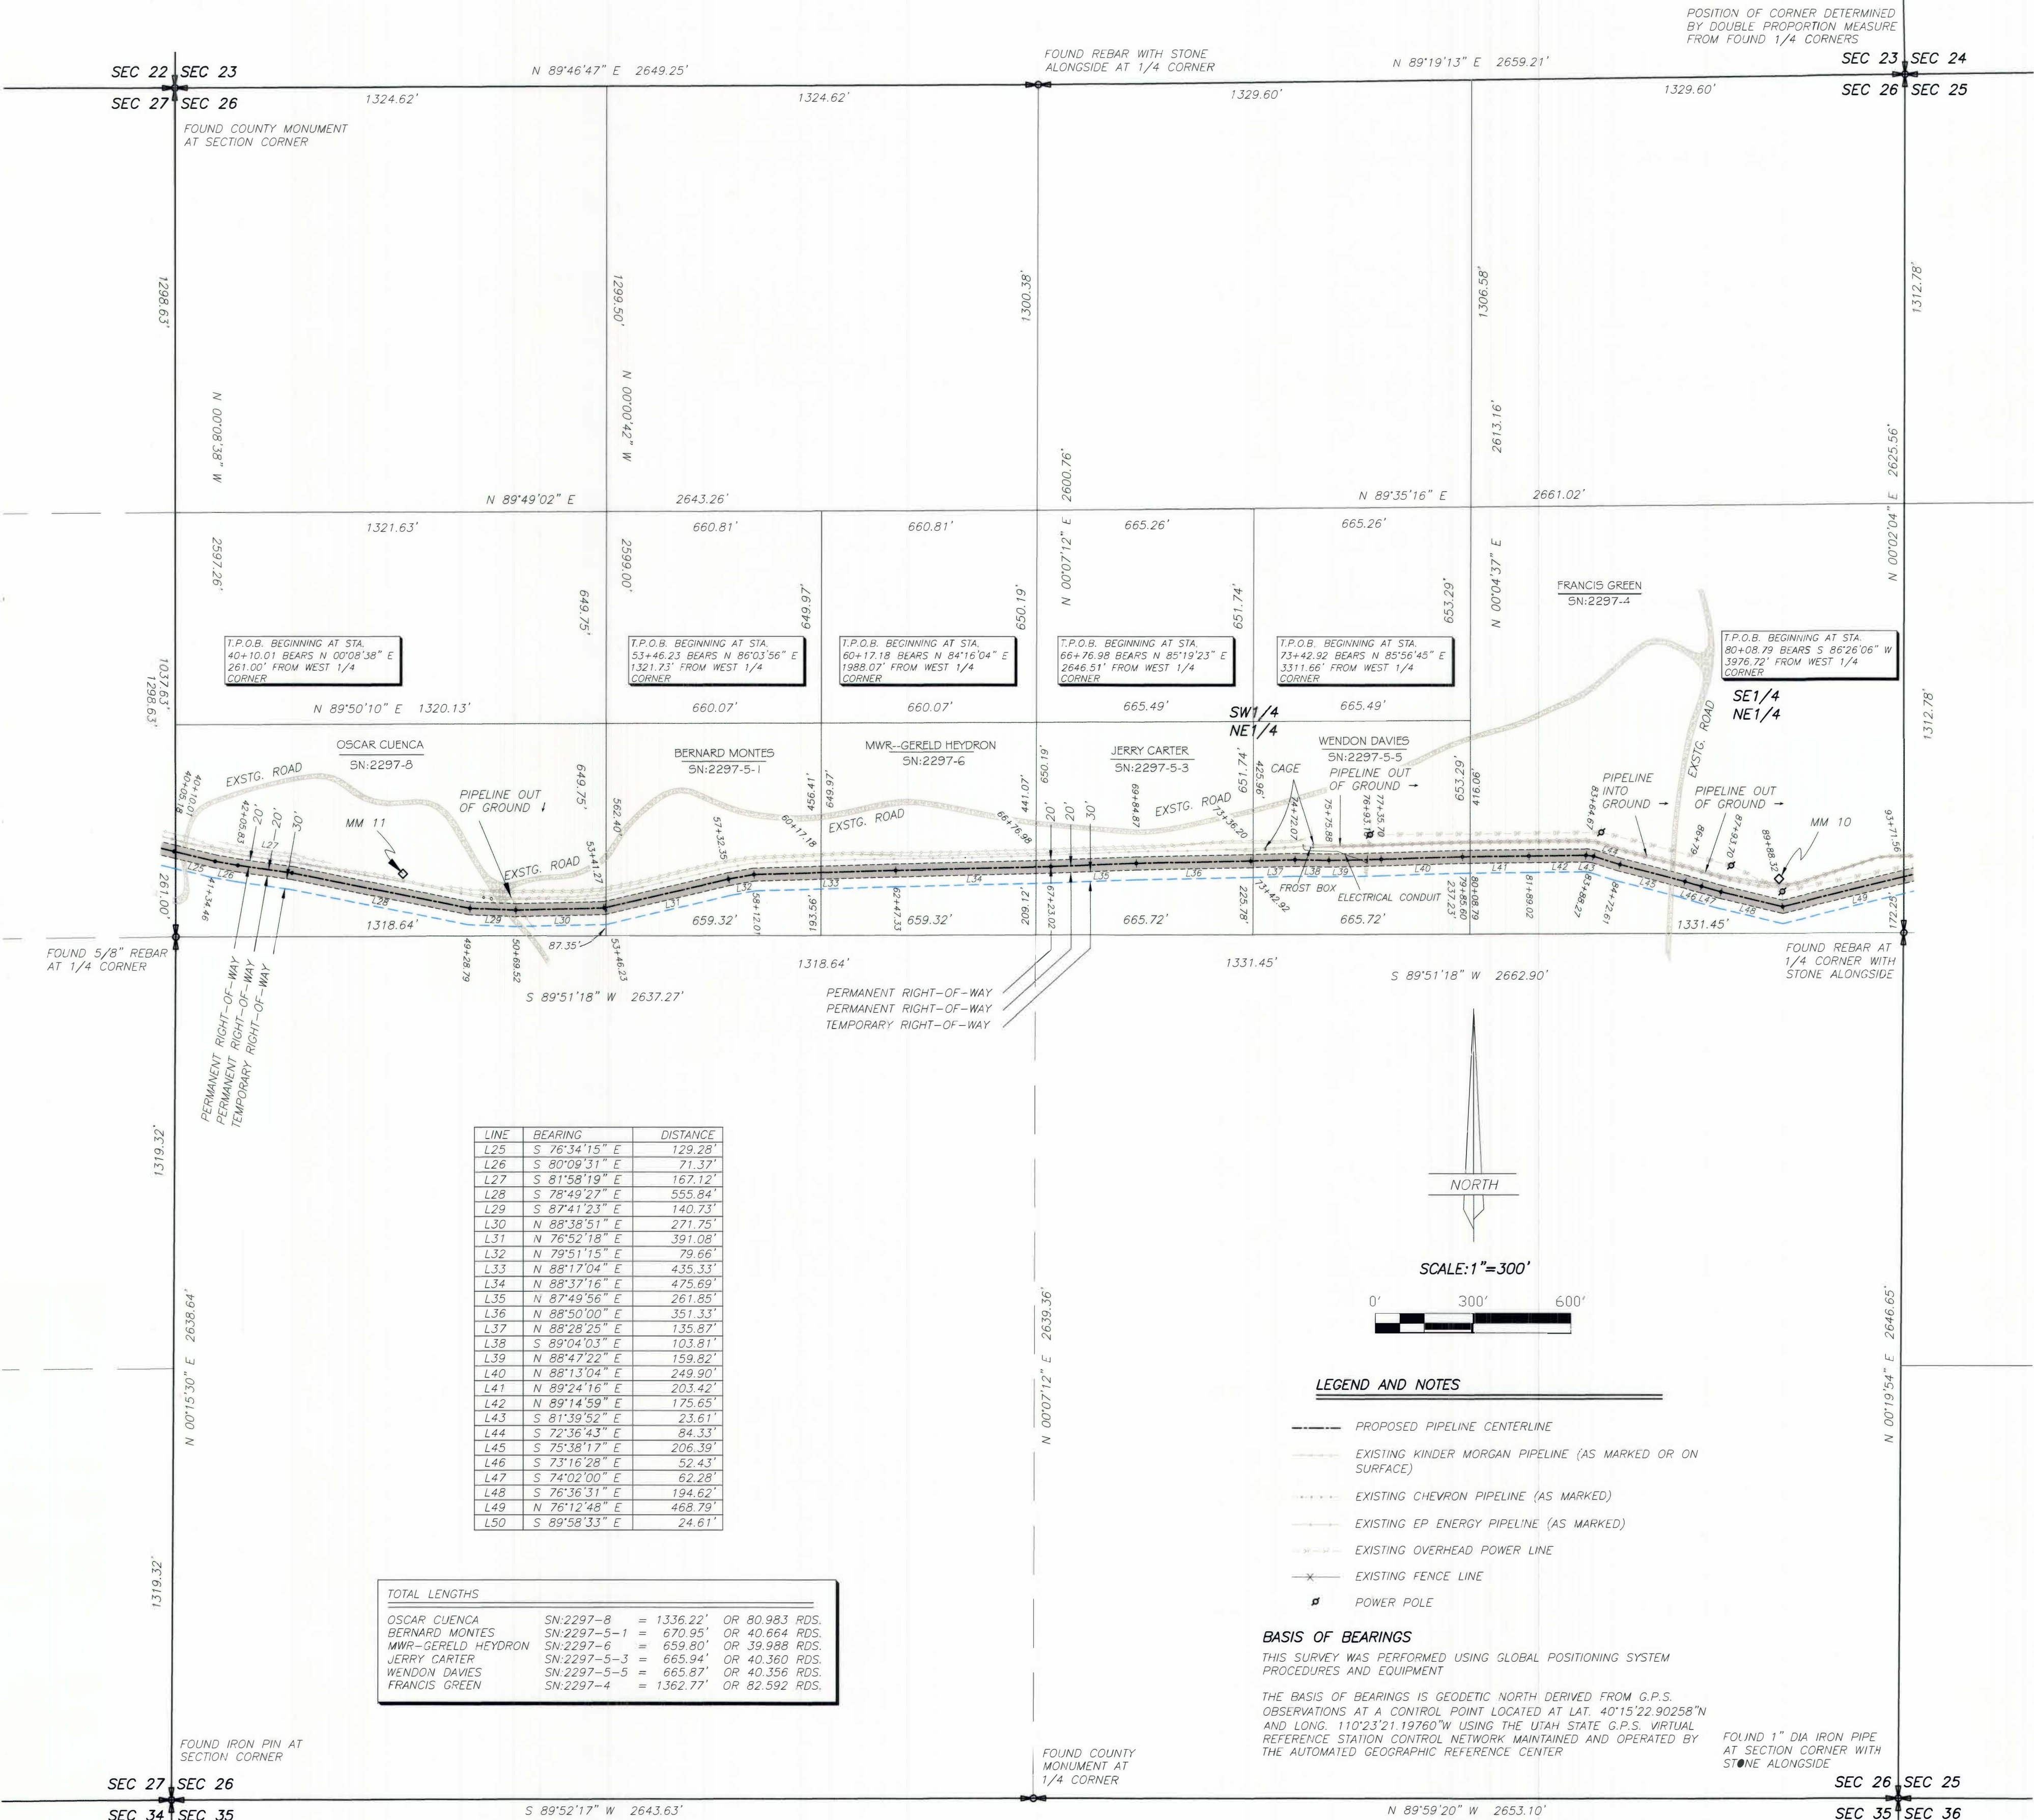

S 00°26'29" E
191.80'

BBC PHASE 7
SECTION 30, TOWNSHIP 2 SOUTH, RANGE 4 WEST
SECTIONS 25, 26, AND 27, TOWNSHIP 2 SOUTH, RANGE 5 WEST
UINTAH SPECIAL BASE AND MERIDIAN

A 40 foot wide pipeline corridor, right-of-way over portions of Section 25, Township 2 South, Range 5 West, of the Uintah Special Base and Meridian, the width being 20 feet on either side of the following described centerline, with a 30 foot wide temporary right-of-way running on the right side and adjacent to said described right-of-way.

Commence at the NW 1/4 of the Quarter Section 25, of said Section 25;

Thence North 00°02'04" East 172.25 feet along the West line of said Section 25 to the TRUE POINT OF BEGINNING;

Thence North 76°12'48" East 85.56 feet;

Thence North 89°58'33" East 24.61 feet;

Thence South 89°12'46" East 68.33 feet;

Thence South 89°36'20" East 120.95 feet;

Thence North 87°48'44" East 194.35 feet;

Thence South 89°52'25" East 61.29 feet;

Thence South 88°37'14" East 164.20 feet;

Thence North 89°05'46" East 415.31 feet;

Thence South 86°47'26" East 151.64 feet;

Thence South 87°11'100" East 38.10 feet to the East side of the SW1/4 of the NW1/4 of said Section 25, being 1326.33 feet in length, with the side lines being shortened or elongated to intersect said aliquot part lines.

A 40 foot wide pipeline corridor right-of-way over portions of Section 25, Township 2 South, Range 5 West, of the United States East and Meridian, the width being 20 feet on either side of the following described centerline, with a 30 feet wide temporary right-of-way running on the right side and adjacent to said described right-of-way;

Commencing at the West Quarter Corner of said Section 25;

Thence North 89°51'24" East 1322.87 feet along the Center Section line to the Southwest Corner of the SE1/4 of the NW1/4 of said Section 25;

Thence North 00°10'15" East 190.19 feet along the West line of said aliquot part to the TRUE POINT OF BEGINNING;

Thence South 87°11'00" East 170.03 feet;

Thence South 83°33'59" East 135.35 feet;

Thence South 85°29'51" East 37.91 feet;

Thence South 85°08'35" East 246.69 feet;

Thence South 85°08'26" East 206.32 feet;

Thence South 85°51'24" East 306.10 feet;

Thence South 72°18'21" East 339.14 feet to the South line of the SW1/4 of the NE1/4 of said Section 25, being 1441.54 feet in length, with the side lines being shortened or elongated to intersect said aliquot part lines.

Commencing at said West Quarter Corner of said Section 25;
 Thence North 89°59'41" East 3912.82 feet along the Center Section line to the TRUE POINT OF BEGINNING;
 Thence North 37°45'25" East 112.83 feet;
 Thence North 37°08'39" East 206.41 feet;
 Thence North 17°47'29" East 115.07 feet;
 Thence North 15°11'00" East 288.65 feet;
 Thence North 17°57'28" East 83.67 feet;
 Thence North 41°03'17" East 26.51 feet;
 Thence North 47°52'01" East 278.11 feet;
 Thence North 48°51'05" East 102.51 feet;
 Thence North 49°32'43" East 112.36 feet;
 Thence North 57°43'29" East 128.64 feet;
 Thence North 58°59'54" East 562.71 feet;
 Thence S86°00'00" West 2095.33 feet to the East line of said Section, being 2095.33 feet in length, with the side lines
 being shortened or elongated to intersect said adjoiner part line.

A 40 foot wide pipeline corridor, being of way over portions of Section 25, Township 2 South, Range 5 West, of the Uintah Special Base and Meridian, the width being 20 feet on either side of the following described centerline, with a 30 foot wide temporary right-of-way running on the right side and adjacent to said described right-of-way.

Thence North 89°59'41" East 2745.33 feet along the Center Section line to the TRUE POINT of BEGINNING;

Thence South 72°18'21" East 509.60 feet;

Thence South 67°12'24" East 120.04 feet;

Thence North 63°23'40" East 404.07 feet;

Thence North 38°50'40" East 179.77 feet;

Thence North 37°46'16" East 143.99 feet to the North line of the NW1/4 of the SE1/4 of said Section 25, being 1358.46 feet in length, with the side lines being shortened or elongated to intersect said adjacent part lines.

I, D. RYAN ALLRED, DUCHESNE COUNTY, UTAH, DO HEREBY CERTIFY THAT I AM A PROFESSIONAL LAND SURVEYOR AND THAT I HOLD CERTIFICATE NUMBER 376084 AS PRESCRIBED BY THE STATE OF UTAH. I FURTHER CERTIFY THAT THIS PLAT WAS PREPARED FROM THE FIELD NOTES AND ELECTRONIC DATA COLLECTOR FILES OF AN ACTUAL SURVEY MADE BY ME OR UNDER MY PERSONAL SUPERVISION AND THAT THE MONUMENTS INDICATED WERE FOUND OR SET DURING SAID SURVEY, AND THAT THIS PLAT ACCURATELY REPRESENTS SAID SURVEY TO THE BEST OF MY KNOWLEDGE AND BELIEF.

THIS SURVEY WAS PERFORMED USING GLOBAL POSITIONING SYSTEM PROCEDURES AND EQUIPMENT


THE BASIS OF BEARINGS IS GEODETIC NORTH DERIVED FROM G.P.S. OBSERVATIONS AT A CONTROL POINT LOCATED AT LAT. 40°15'22.90258" AND LONG. 110°23'21.19760"W USING THE UTAH STATE G.P.S. VIRTUAL REFERENCE STATION CONTROL NETWORK MAINTAINED AND OPERATED BY THE AUTOMATED GEOGRAPHIC REFERENCE CENTER

COUNTY SURVEYOR'S FILE # 4209, 3 of 4

 JERRY D. ALLRED & ASSOCIATES, INC.
SURVEYING CONSULTANTS

1235 NORTH 700 EAST--P.O. BOX 975
DUCHESE, UTAH 84021
(435) 738-5352

SHEET
3
OF
4

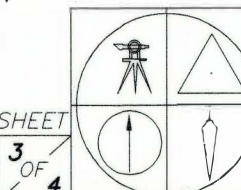

LINE	BEARING	DISTANCE
L66	N 63°23'40" E	127.07
L67	N 38°26'28" E	180.04
L68	N 37°45'25" E	253.92
L69	N 38°35'36" E	118.65
L70	N 35°11'12" E	87.85
L71	N 17°47'29" E	115.07
L72	N 15°21'09" E	288.65
L73	N 17°57'28" E	83.67
L74	N 41°03'17" E	26.51
L75	N 47°50'11" E	275.11
L76	N 48°51'05" E	102.51
L77	N 49°32'43" E	112.36
L78	N 57°42'55" E	126.64
L79	N 58°59'54" E	562.71
L80	S 88°49'37" E	1616.99
L81	N 00°31'27" E	213.47

TOTAL LENGTHS			
LEOLA GOLIN	SN:2305-4=	1326.33'	OR 80.384 RDS.
THOMAS OLSENKE	SN:2291 =	3536.87'	OR 214.356 RDS.
VAUGHN ALLEN	SN:2292 =	1358.73'	OR 82.347 RDS.

PIPELINE RIGHT-OF-WAY CORRIDOR SURVEY
FOR

KINDER MORGAN

BBC PHASE 7
SECTION 30, TOWNSHIP 2 SOUTH, RANGE 4 WEST
SECTIONS 25, 26, AND 27, TOWNSHIP 2 SOUTH, RANGE 5 WEST
UINTAH SPECIAL BASE AND MERIDIAN

RONNIE CASE
SN:2152

A 40 feet wide pipeline corridor right-of-way over portions of Section 30, Township 2 South, Range 4 West, of the Uintah Special Base and Meridian, the width being 20 feet on either side of the following described centerline, with a 30 feet wide temporary right-of-way running on the right side and adjacent to said described right-of-way, Commencing at the West Quarter Corner of said Section 30, Thence North 00°26'29" West 1227.82 feet along the West line of said Section 30 to the TRUE POINT OF BEGINNING, Thence South 88°49'37" East 1491.35 feet to the East line of the SW1/4 of the NW1/4 of said Section 39, being 1491.35 feet in length, with the side lines being shortened or elongated to intersect said aliquot part lines.

YOUNG/CASCUL ET AL.
SN:2154

A 40 feet wide pipeline corridor right-of-way over portions of Section 30, Township 2 South, Range 4 West, of the Uintah Special Base and Meridian, the width being 20 feet on either side of the following described centerline, with a 30 feet wide temporary right-of-way running on the right side and adjacent to said described right-of-way, Commencing at the West Quarter Corner of said Section 30, Thence North 00°26'29" West 1227.82 feet along the West line of said Section 30, Thence South 88°49'37" East 1491.35 feet to the East line of the SW1/4 of the NW1/4 of said Section 39 and the TRUE POINT OF BEGINNING, Thence South 88°49'37" East 45.49 feet, Thence North 00°31'27" East 125.46 feet to the North line of the SE1/4 of the NW1/4 of said Section 30, being 170.95 feet in length with the side lines being shortened or elongated to intersect said aliquot part lines.

LINE	BEARING	DISTANCE
L79	N 58°59'54" E	562.71'
L80	S 88°49'37" E	1616.59'
L81	N 00°31'27" E	213.47'

TOTAL LENGTHS	
RONNIE CASE	SN:2152 = 1491.35' OR 90.385 RDS.
YOUNG/CASCUL ET AL.	SN:2254 = 170.95' OR 10.361 RDS.

SCALE: 1"=300'

LEGEND AND NOTES

- PROPOSED PIPELINE CENTERLINE
- EXISTING KINDER MORGAN PIPELINE (AS MARKED OR ON SURFACE)
- +++ EXISTING CHEVRON PIPELINE (AS MARKED)
- EXISTING EP ENERGY PIPELINE (AS MARKED)
- EXISTING OVERHEAD POWER LINE
- EXISTING FENCE LINE
- o POWER POLE

SURVEYOR'S CERTIFICATE

I, D. RYAN ALLRED, DUCHESNE COUNTY, UTAH, DO HEREBY CERTIFY THAT I AM A PROFESSIONAL LAND SURVEYOR AND THAT I HOLD CERTIFICATE NUMBER 376084 AS PRESCRIBED BY THE STATE OF UTAH. I FURTHER CERTIFY THAT THIS PLAT WAS PREPARED FROM THE FIELD NOTES AND ELECTRONIC DATA COLLECTOR FILES OF AN ACTUAL SURVEY MADE BY ME OR UNDER MY PERSONAL SUPERVISION AND THAT THE MONUMENTS INDICATED WERE FOUND OR SET DURING SAID SURVEY, AND THAT THIS PLAT ACCURATELY REPRESENTS SAID SURVEY TO THE BEST OF MY KNOWLEDGE AND BELIEF.



D. Ryan Allred, Professional Land Surveyor,
Certificate 376084 (Utah)


BASIS OF BEARINGS

THIS SURVEY WAS PERFORMED USING GLOBAL POSITIONING SYSTEM PROCEDURES AND EQUIPMENT

THE BASIS OF BEARINGS IS GEODETIC NORTH DERIVED FROM G.P.S. OBSERVATIONS AT A CONTROL POINT LOCATED AT LAT. 40°15'22.90258"N AND LONG. 110°23'21.19760"W USING THE UTAH STATE G.P.S. VIRTUAL REFERENCE STATION CONTROL NETWORK MAINTAINED AND OPERATED BY THE AUTOMATED GEOGRAPHIC REFERENCE CENTER

COUNTY SURVEYOR'S FILE # **4209 4 of 4**
JERRY D. ALLRED & ASSOCIATES, INC.
SURVEYING CONSULTANTS

SHEET
4 OF 4

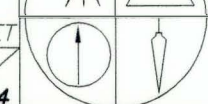

1235 NORTH 700 EAST--P.O. BOX 975
DUCHESNE, UTAH 84021
(435) 738-5352

10 MAY 2017 12-121-382