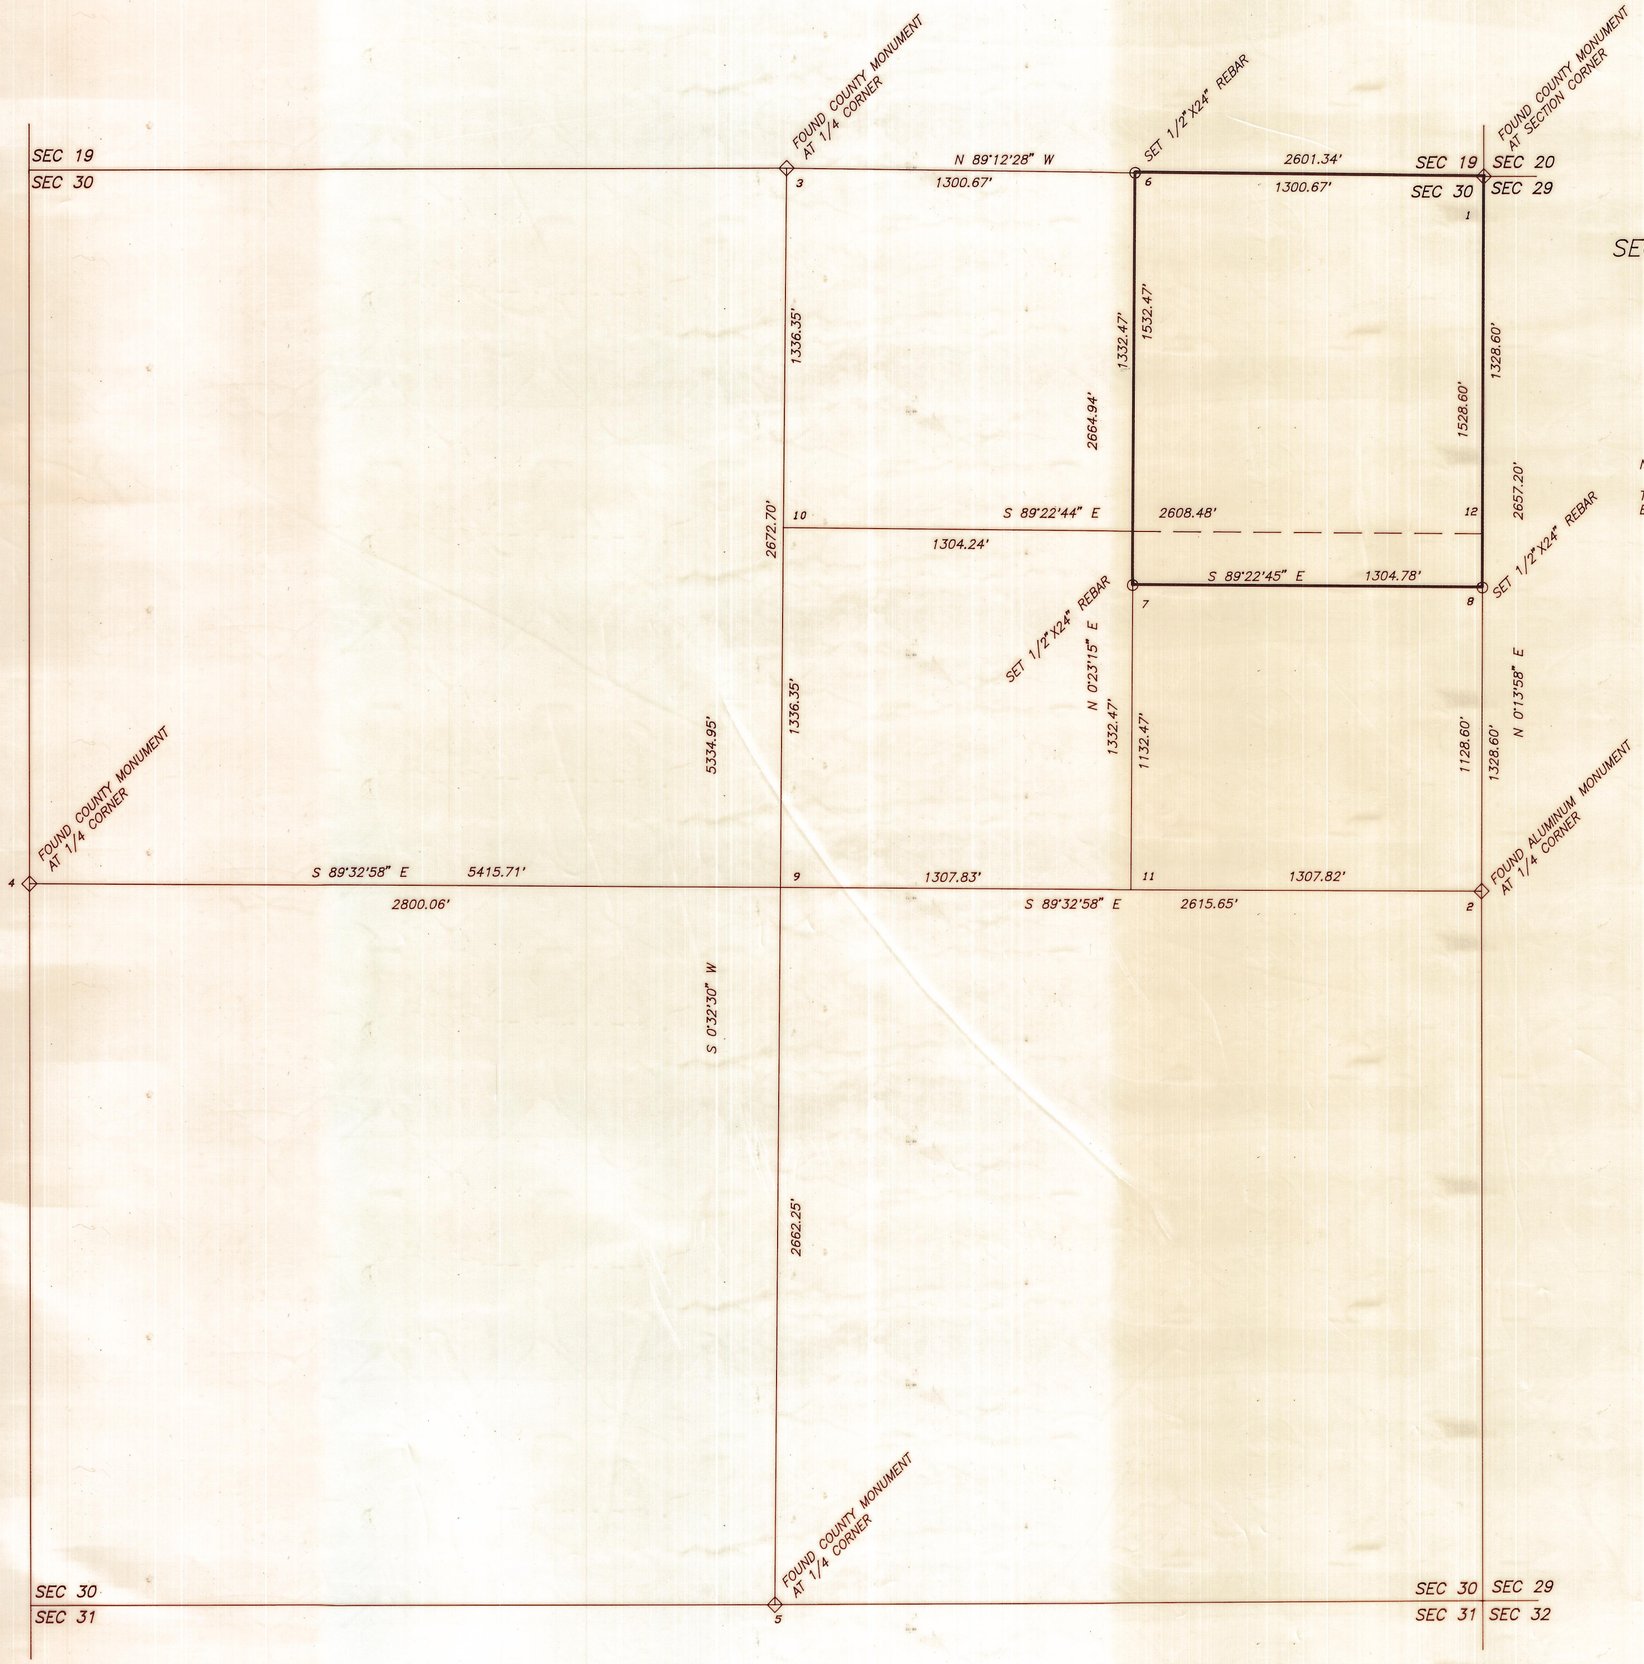

PROPERTY SURVEY FOR

WILBUR HAMMOND

SECTION 30, TOWNSHIP 2 SOUTH, RANGE 4 WEST

UINTAH SPECIAL BASE AND MERIDIAN

NOTE:

THIS SURVEY WAS PERFORMED USING GLOBAL POSITIONING SYSTEM (G.P.S.) PROCEDURES AND EQUIPMENT. THE BEARINGS ARE BASED ON WGS 84 DATUM.

NORTH

SCALE:1"=400'

Record Description:

SEC 30 T2S R4W USM, Beg at NE/C SEC 30, TH S 1520 Ft, W 1320 Ft, N 1520 Ft E 1320 Ft to Beg.

SURVEYOR'S CERTIFICATE

THIS IS TO CERTIFY THAT I HAVE SURVEYED THE PARCEL SHOWN ON THIS PLAT, AND THAT THE MONUMENTS INDICATED WERE FOUND OR SET DURING SAID SURVEY, AND THAT THIS PLAT ACCURATELY REPRESENTS SAID SURVEY TO THE BEST OF MY KNOWLEDGE.

Jerry D. Allred

JERRY D. ALLRED, LICENSED LAND SURVEYOR, CERTIFICATE NO. 148951

LICENSED LAND SURVEYOR JERRY D. ALLRED STATE OF UTAH

Duch Co. Surveyor Plat No. 544

JERRY D. ALLRED & ASSOCIATES
SURVEYING CONSULTANTS
121 NORTH CENTER ST.--P.O. BOX 975
DUCHESNE, UTAH 84021
(801) 738-5357

15 SEPT 1997 96-123-009