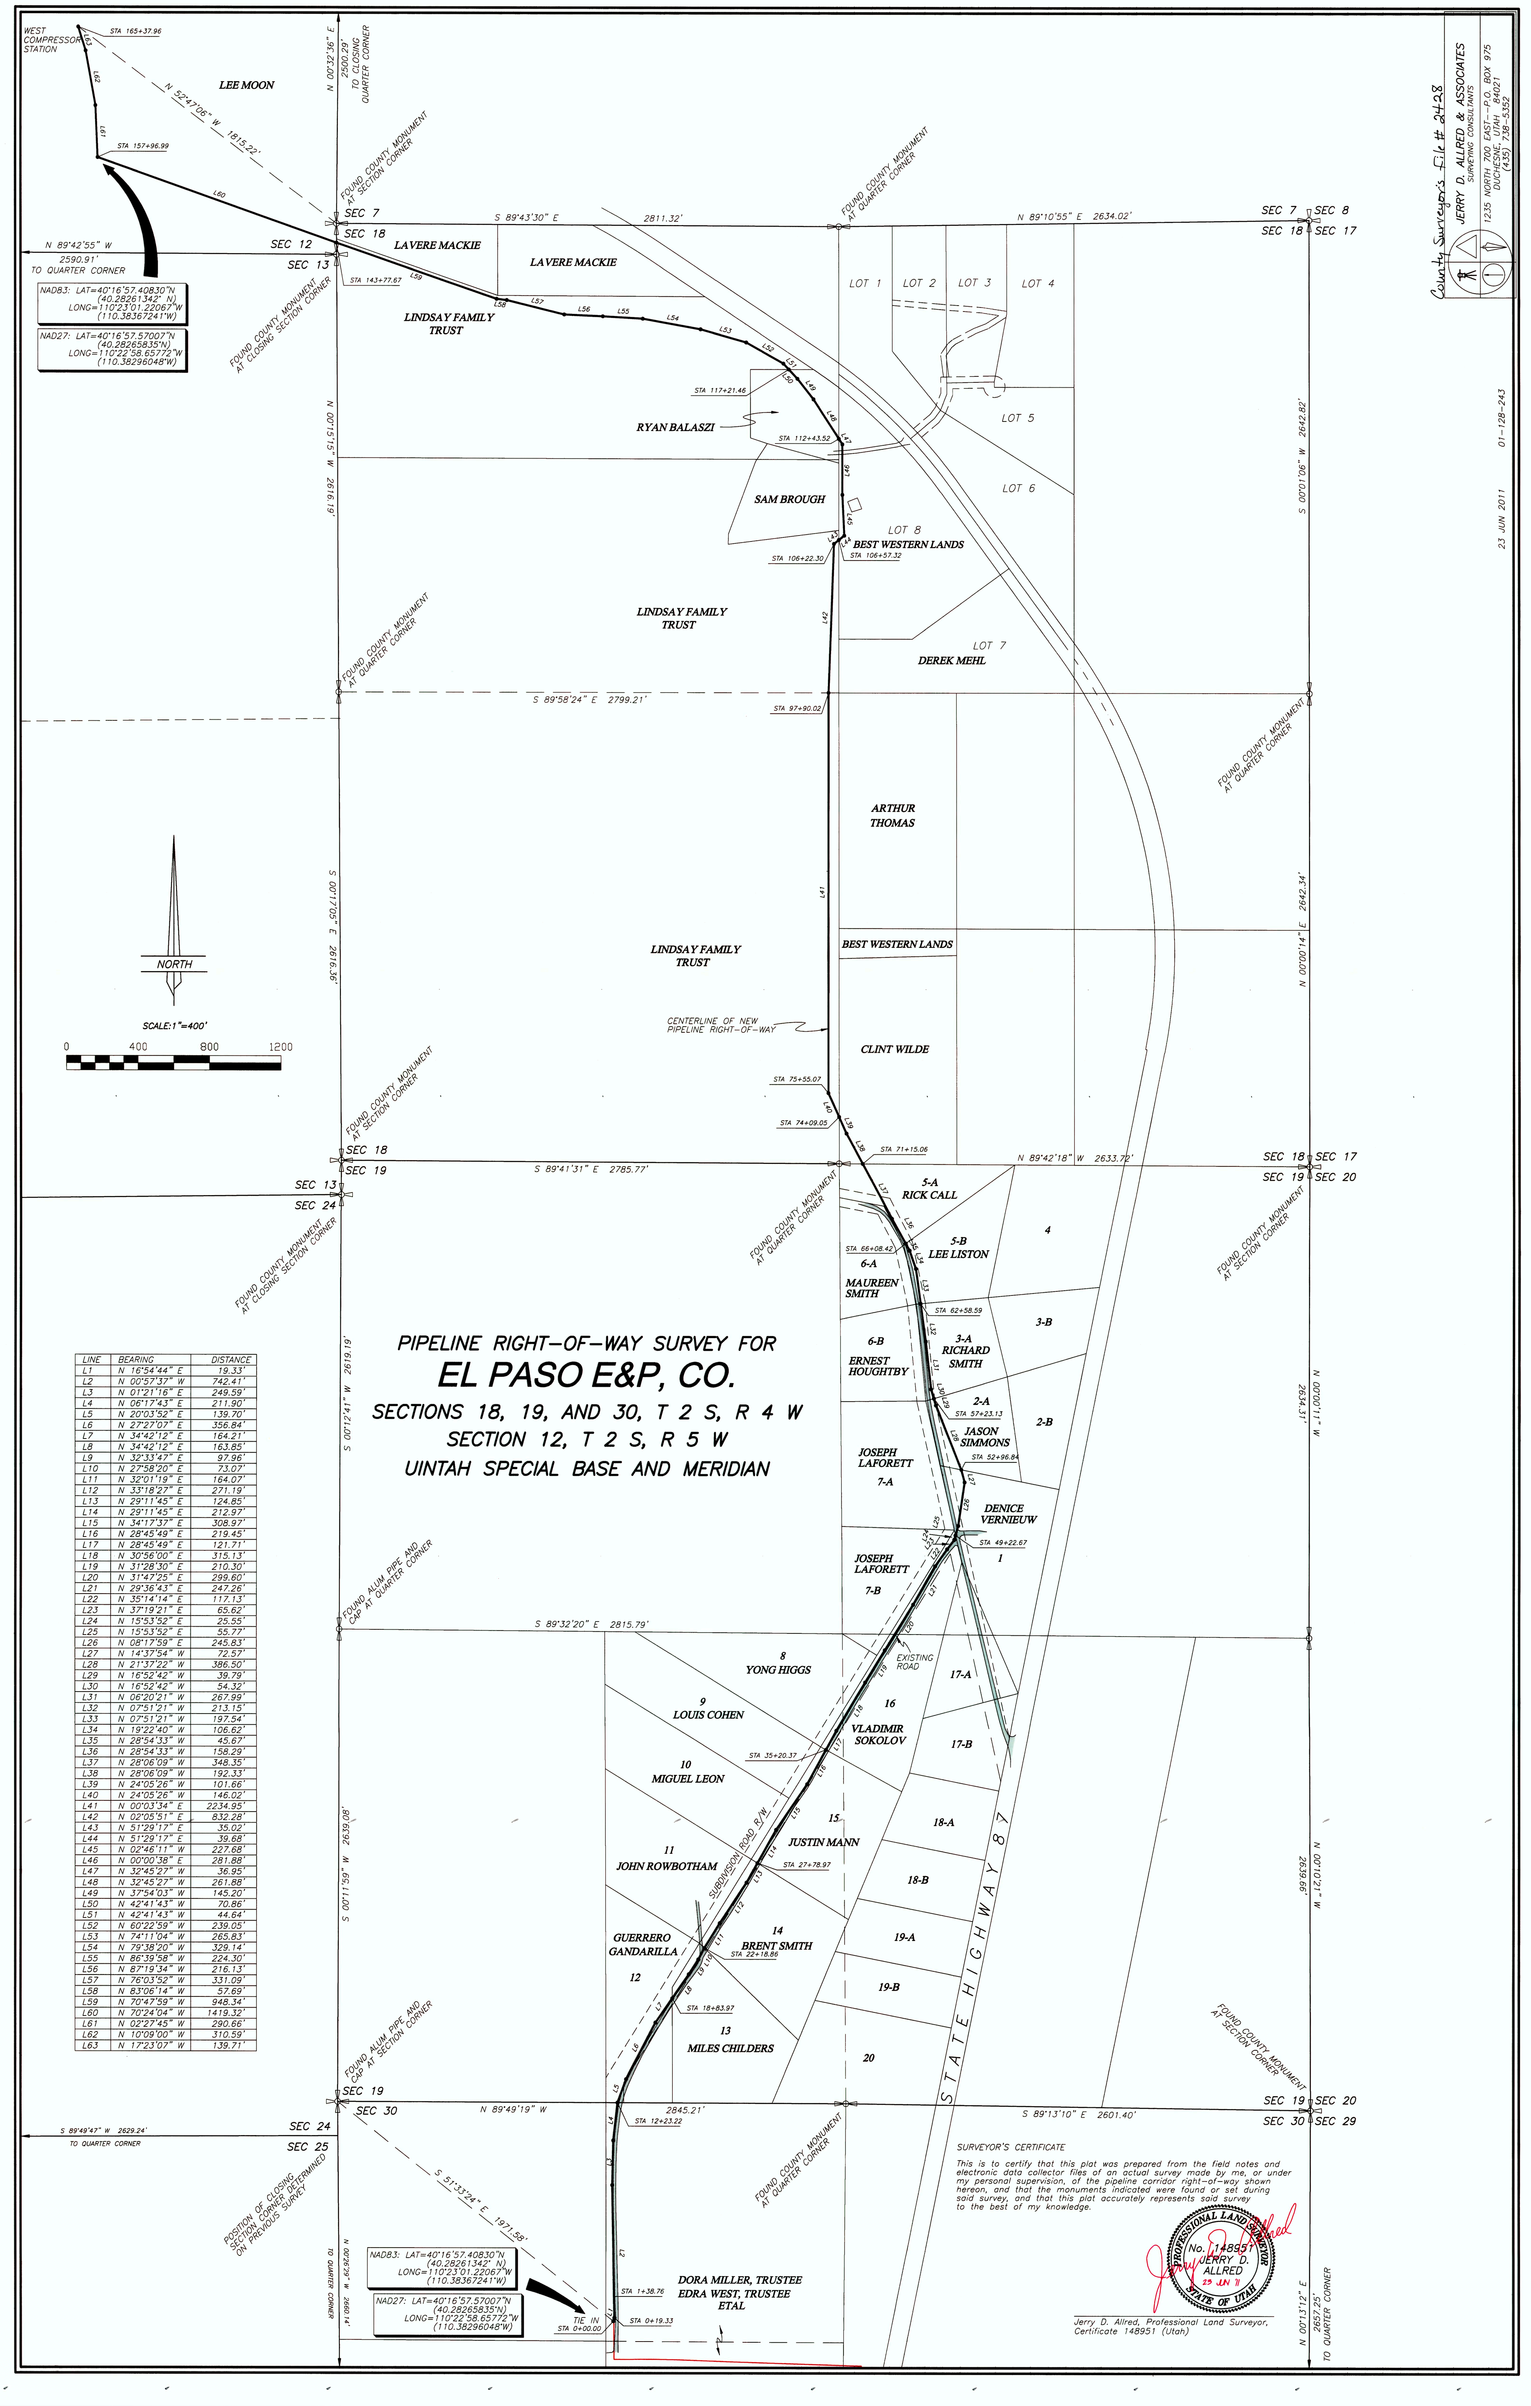
WEST COMPRESSOR STATION
STA 165+37.96
STA 157+96.99
N 52°47'06" W 1815.22'
LEE MOON
N 89°42'55" W 2590.91' TO QUARTER CORNER
NAD83: LAT=40°16'57.40830"N (40.2826134?° N) LONG=110°23'01.22067"W (110.3836724?°W)
NAD27: LAT=40°16'57.57007"N (40.2826585?°N) LONG=110°22'58.65772"W (110.3829604?°W)
FOUND COUNTY MONUMENT AT CLOSING SECTION CORNER
N 00°13'16" E 2600.29' TO CLOSING QUARTER CORNER
FOUND COUNTY MONUMENT AT SECTION CORNER
FOUND COUNTY MONUMENT AT QUARTER CORNER
SEC 7
SEC 18
SEC 12
SEC 13
S 89°43'30" E 2811.32'
N 89°10'55" E 2634.02'
SEC 7 SEC 8
SEC 18 SEC 17
LAVERE MACKIE
LINDSAY FAMILY TRUST
STA 143+77.67
LOT 1
LOT 2
LOT 3
LOT 4
LOT 5
LOT 6
LOT 7
LOT 8
RYAN BALASZI
SAM BROUGH
BEST WESTERN LANDS
STA 117+21.46
STA 112+43.52
STA 106+22.30
STA 106+57.32
DEREK MEHL
S 89°58'24" E 2799.21'
STA 97+90.02
ARTHUR THOMAS
BEST WESTERN LANDS
CLINT WILDE
CENTERLINE OF NEW PIPELINE RIGHT-OF-WAY
STA 75+55.07
STA 74+09.05
STA 71+15.06
N 89°42'18" W 2633.72'
SEC 18 SEC 17
SEC 19 SEC 20
SEC 19
SEC 24
S 89°41'31" E 2785.77'
5-A RICK CALL
5-B LEE LISTON
6-A MAUREEN SMITH
6-B ERNEST HOUGHTBY
3-A RICHARD SMITH
3-B
2-A JASON SIMMONS
2-B
7-A JOSEPH LAPORETT
DENICE VERNIEUW
1
7-B JOSEPH LAPORETT
STA 66+08.42
STA 62+58.59
STA 57+23.13
STA 52+96.84
STA 49+22.67
4
FOUND ALUM PIPE AND CAP AT QUARTER CORNER
S 89°32'20" E 2815.79'
8 YONG HIGGS
9 LOUIS COHEN
10 MIGUEL LEON
11 JOHN ROWBOTHAM
12
13 MILES CHILDERS
14 BRENT SMITH
15 JUSTIN MANN
16 VLADIMIR SOKOLOV
17-A
17-B
18-A
18-B
19-A
19-B
20
EXISTING ROAD
SUBWOOD ROAD 8"W.
STA 35+20.37
STA 27+78.97
STA 22+18.66
STA 18+83.97
STATE HIGHWAY 87
SEC 19 SEC 20
SEC 30 SEC 29
SEC 30
SEC 24
SEC 25
N 89°49'19" W 2845.21'
S 89°13'10" E 2601.40'
STA 12+23.22
S 89°49'47" W 2629.24' TO QUARTER CORNER
POSITION OF CLOSING SECTION CORNER AS DETERMINED ON PREVIOUS SURVEY
S 51°33'24" E 1971.98'
NAD83: LAT=40°16'57.40830"N (40.2826134?° N) LONG=110°23'01.22067"W (110.3836724?°W)
NAD27: LAT=40°16'57.57007"N (40.2826585?°N) LONG=110°22'58.65772"W (110.3829604?°W)
TIE IN STA 0+00.00
STA 1+38.76
STA 0+19.33
DORA MILLER, TRUSTEE
EDRA WEST, TRUSTEE ETAL
N 00°13'12" E 2657.25' TO QUARTER CORNER
N 00°15'15" W 2616.19'
S 00°17'05" E 2616.59'
S 00°12'41" W 2619.19'
S 00°11'59" W 2639.08'
S 00°01'08" W 2642.82'
N 00°00'14" E 2642.34'
N 00°00'11" W 2634.37'
N 00°12'01" W 2639.66'
NORTH
SCALE:1"=400'
0 400 800 1200
PIPELINE RIGHT-OF-WAY SURVEY FOR
EL PASO E&P, CO.
SECTIONS 18, 19, AND 30, T 2 S, R 4 W
SECTION 12, T 2 S, R 5 W
UINTAH SPECIAL BASE AND MERIDIAN
LINE BEARING DISTANCE
L1 N 16°54'44" E 19.33'
L2 N 00°57'37" W 742.41'
L3 N 01°21'16" E 249.59'
L4 N 08°17'43" E 211.90'
L5 N 20°03'52" E 139.70'
L6 N 27°27'07" E 356.84'
L7 N 34°42'12" E 164.21'
L8 N 34°42'12" E 163.85'
L9 N 32°33'47" E 97.96'
L10 N 27°58'20" E 73.07'
L11 N 32°01'19" E 164.07'
L12 N 33°18'27" E 271.19'
L13 N 29°11'45" E 124.85'
L14 N 29°11'45" E 212.97'
L15 N 34°17'37" E 308.97'
L16 N 28°45'49" E 219.45'
L17 N 28°45'49" E 121.71'
L18 N 30°56'00" E 115.13'
L19 N 31°28'30" E 210.30'
L20 N 31°47'25" E 299.60'
L21 N 29°36'43" E 247.26'
L22 N 35°14'14" E 117.13'
L23 N 37°19'21" E 65.62'
L24 N 15°53'52" E 25.55'
L25 N 15°53'52" E 55.77'
L26 N 08°17'59" E 245.83'
L27 N 14°37'54" W 72.57'
L28 N 21°37'22" W 386.50'
L29 N 16°52'42" W 39.79'
L30 N 16°52'42" W 54.32'
L31 N 06°20'21" W 267.99'
L32 N 07°51'21" W 213.15'
L33 N 07°51'21" W 197.54'
L34 N 19°22'40" W 106.62'
L35 N 28°54'13" W 45.67'
L36 N 28°54'33" W 158.29'
L37 N 28°06'09" W 348.35'
L38 N 28°06'09" W 192.33'
L39 N 24°05'26" W 101.66'
L40 N 24°05'26" W 146.02'
L41 N 00°03'34" E 2234.95'
L42 N 02°05'51" E 832.28'
L43 N 51°29'17" E 35.02'
L44 N 51°29'17" E 39.68'
L45 N 02°46'11" W 227.68'
L46 N 00°00'38" E 281.88'
L47 N 32°45'27" W 36.95'
L48 N 32°45'27" W 261.88'
L49 N 37°54'03" W 145.20'
L50 N 42°41'43" W 70.86'
L51 N 42°41'43" W 44.64'
L52 N 60°32'59" W 239.05'
L53 N 74°11'04" W 265.83'
L54 N 79°38'20" W 329.14'
L55 N 86°39'58" W 224.30'
L56 N 87°19'34" W 216.13'
L57 N 76°03'52" W 331.09'
L58 N 83°06'14" W 57.69'
L59 N 70°47'59" W 948.34'
L60 N 70°24'04" W 1419.32'
L61 N 02°27'45" W 290.66'
L62 N 10°09'00" W 310.59'
L63 N 17°23'07" W 139.71'
SURVEYOR'S CERTIFICATE
This is to certify that this plat was prepared from the field notes and electronic data collector files of an actual survey made by me, or under my personal supervision, of the pipeline corridor right-of-way shown hereon, and that the monuments indicated were found or set during said survey, and that this plat accurately represents said survey to the best of my knowledge.
PROFESSIONAL LAND SURVEYOR No. 148951 JERRY D. ALLRED 23 JUN 11 STATE OF UTAH
Jerry D. Allred, Professional Land Surveyor, Certificate 148951 (Utah)
County Surveyor's File # 2428
JERRY D. ALLRED & ASSOCIATES
SURVEYING CONSULTANTS
1235 NORTH 700 EAST — P.O. BOX 975
DUCHESNE, UTAH 84021
(435) 738-5352
23 JUN 2011
01-128-243