SOUTHERN CROSS RANCH PROPERTY

LOCATED IN T2S R9W USB&M

SCALE: 1 IN. = 900 FT.

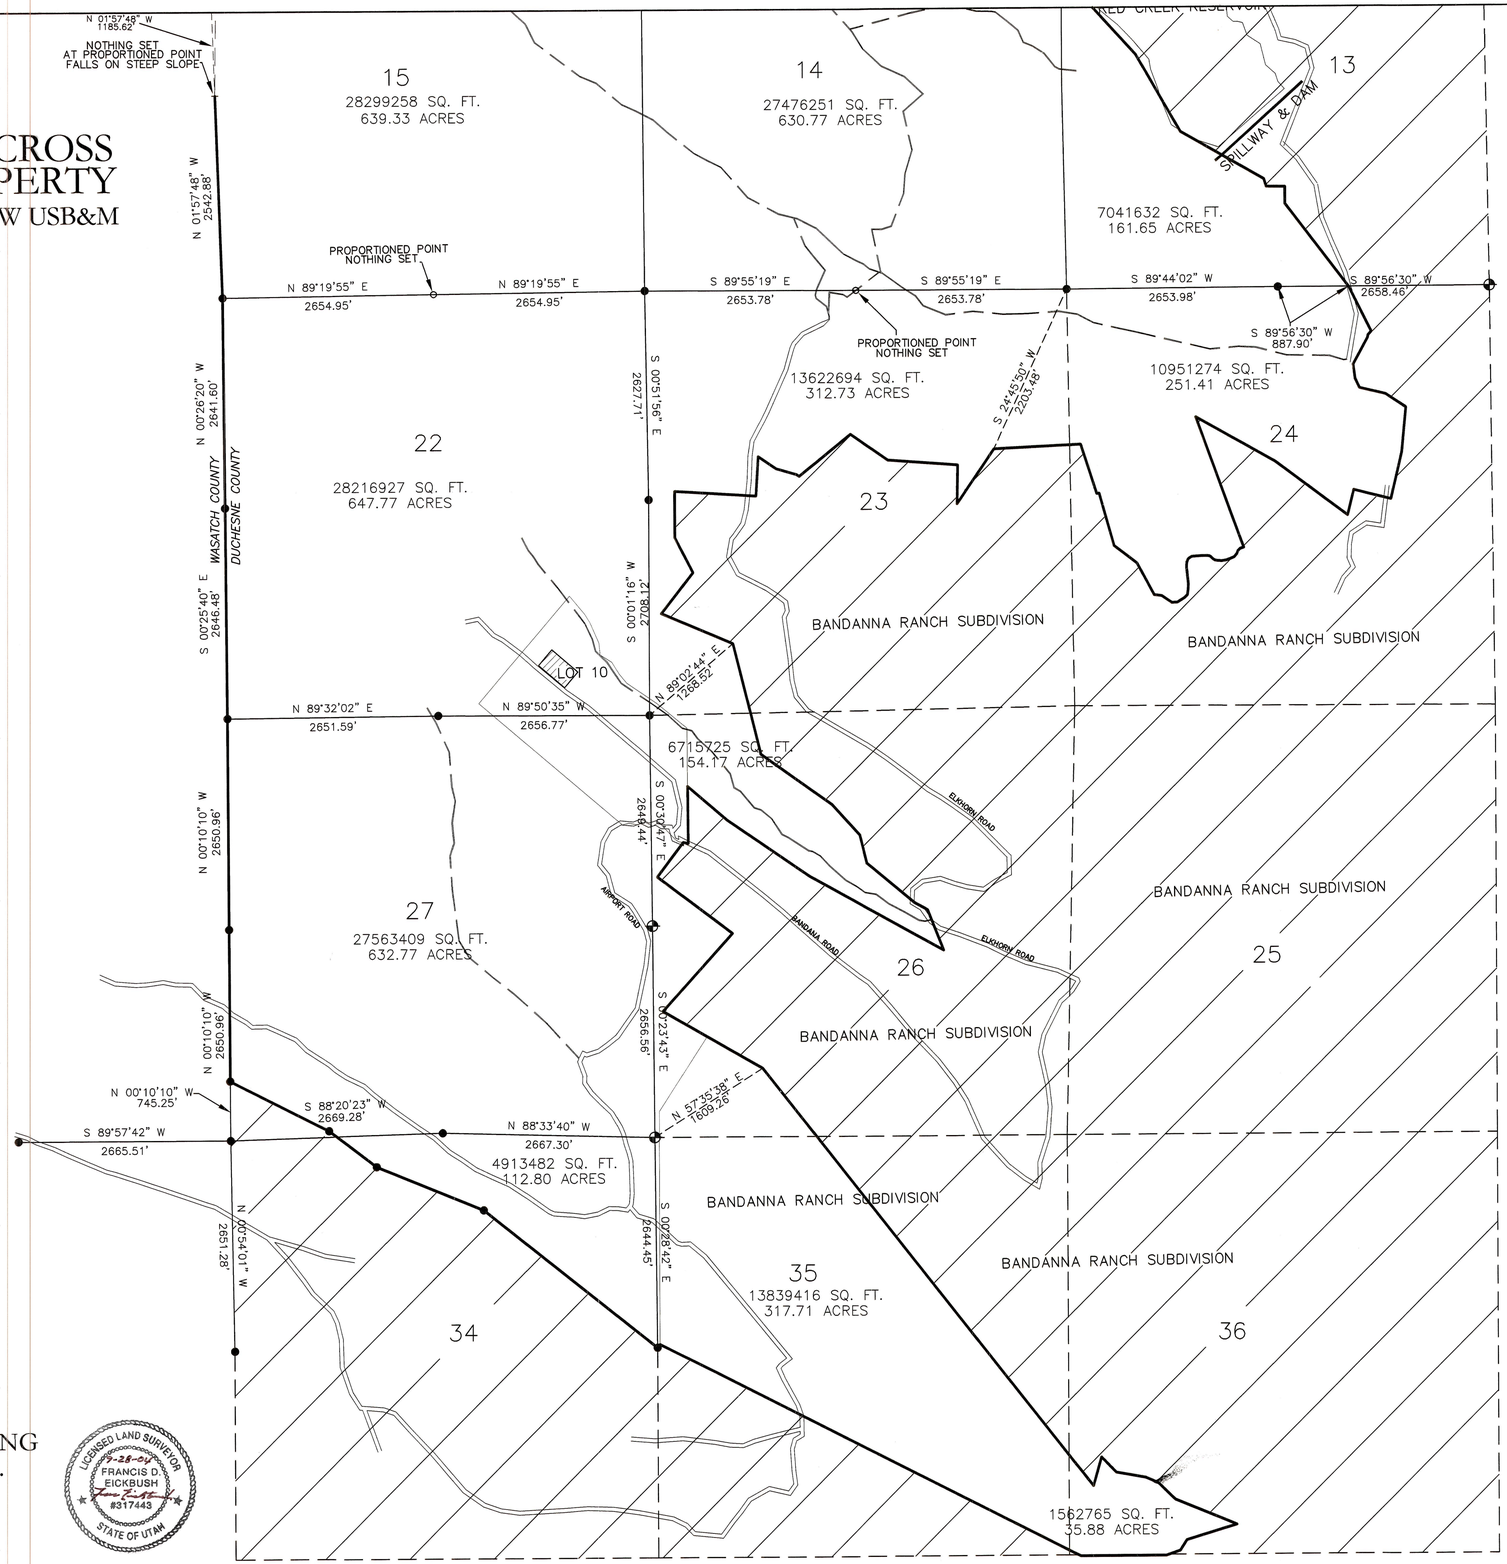

LEGEND

- DUCHESNE COUNTY SURVEY MONUMENT
- 5/8" REBAR, 2' LONG, WITH 2" DIAM. ALUM. ALLOY CAP MKD. OAK HILLS SURVEYING LS 317443
- FOUND MONUMENT AS NOTED ON PLAT
- FENCE
- JEEP TRAIL
- MAINTAINED ROAD

OAK HILLS SURVEYING ASSOCIATES, L.C.
329N 930E
LINDON, UT 84042
(801) 796-3828 (Bus/Fax)
oakhillssurvey@aol.com

LICENSED LAND SURVEYOR
FRANCIS D. EICKBUSH
#317443
7-28-09
STATE OF UTAH

1486