County Road #59

SCALE:1"=100'

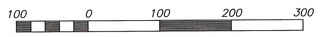

LEGEND AND NOTES

HIGHWAY RIGHT-OF-WAY MARKERS

EXISTING FENCES

THIS SURVEY WAS PERFORMED USING GLOBAL POSITIONING SYSTEM (G.P.S.) PROCEDURES AND EQUIPMENT. THE BEARINGS ARE BASED ON WGS 84 DATUM.

CURVE TABLE

NUMBER	Ic	CD	T '	R '	L '	LC '	E '	M '
C1	49°32'59"	S 43°41'57" W	246.00	533.00	460.94	446.71	54.03	49.06
C2	49°32'59"	S 43°41'57" W	230.77	500.00	432.40	419.05	50.68	46.02
C3	49°32'59"	S 43°41'57" W	215.54	467.00	403.86	391.40	47.34	42.98
C4	12°56'23"	S 74°56'38" W	60.44	533.00	120.37	120.12	3.42	3.39
C5	12°56'23"	S 74°56'38" W	56.70	500.00	112.92	112.68	3.20	3.18
C6	12°56'23"	S 74°56'38" W	52.96	467.00	105.47	105.24	2.99	2.97
C7	21°59'13"	S 70°25'13" W	90.72	467.00	179.21	178.11	8.73	8.57
C8	21°59'13"	S 70°25'13" W	97.13	500.00	191.87	190.70	9.35	9.18
C9	21°59'13"	S 70°25'13" W	103.54	533.00	204.53	203.28	9.96	9.78
C10	12°20'07"	S 65°35'40" W	57.60	533.00	114.75	114.53	3.10	3.09
C11	12°20'07"	S 65°35'40" W	54.03	500.00	107.65	107.44	2.91	2.89
C12	12°20'07"	S 65°35'40" W	50.47	467.00	100.54	100.35	2.72	2.70

LINE TABLE

NUMBER	DIRECTION	DISTANCE
L1	S 00°09'17" W	72.20'
L2	S 00°09'17" W	102.56'
L3	S 18°55'28" W	49.24'
L4	S 35°42'07" W	81.99'
L5	S 00°09'17" W	73.56'
L6	S 18°55'28" W	75.92'
L7	S 00°09'17" W	24.45'
L8	S 35°42'07" W	27.25'
L9	S 18°55'28" W	148.15'

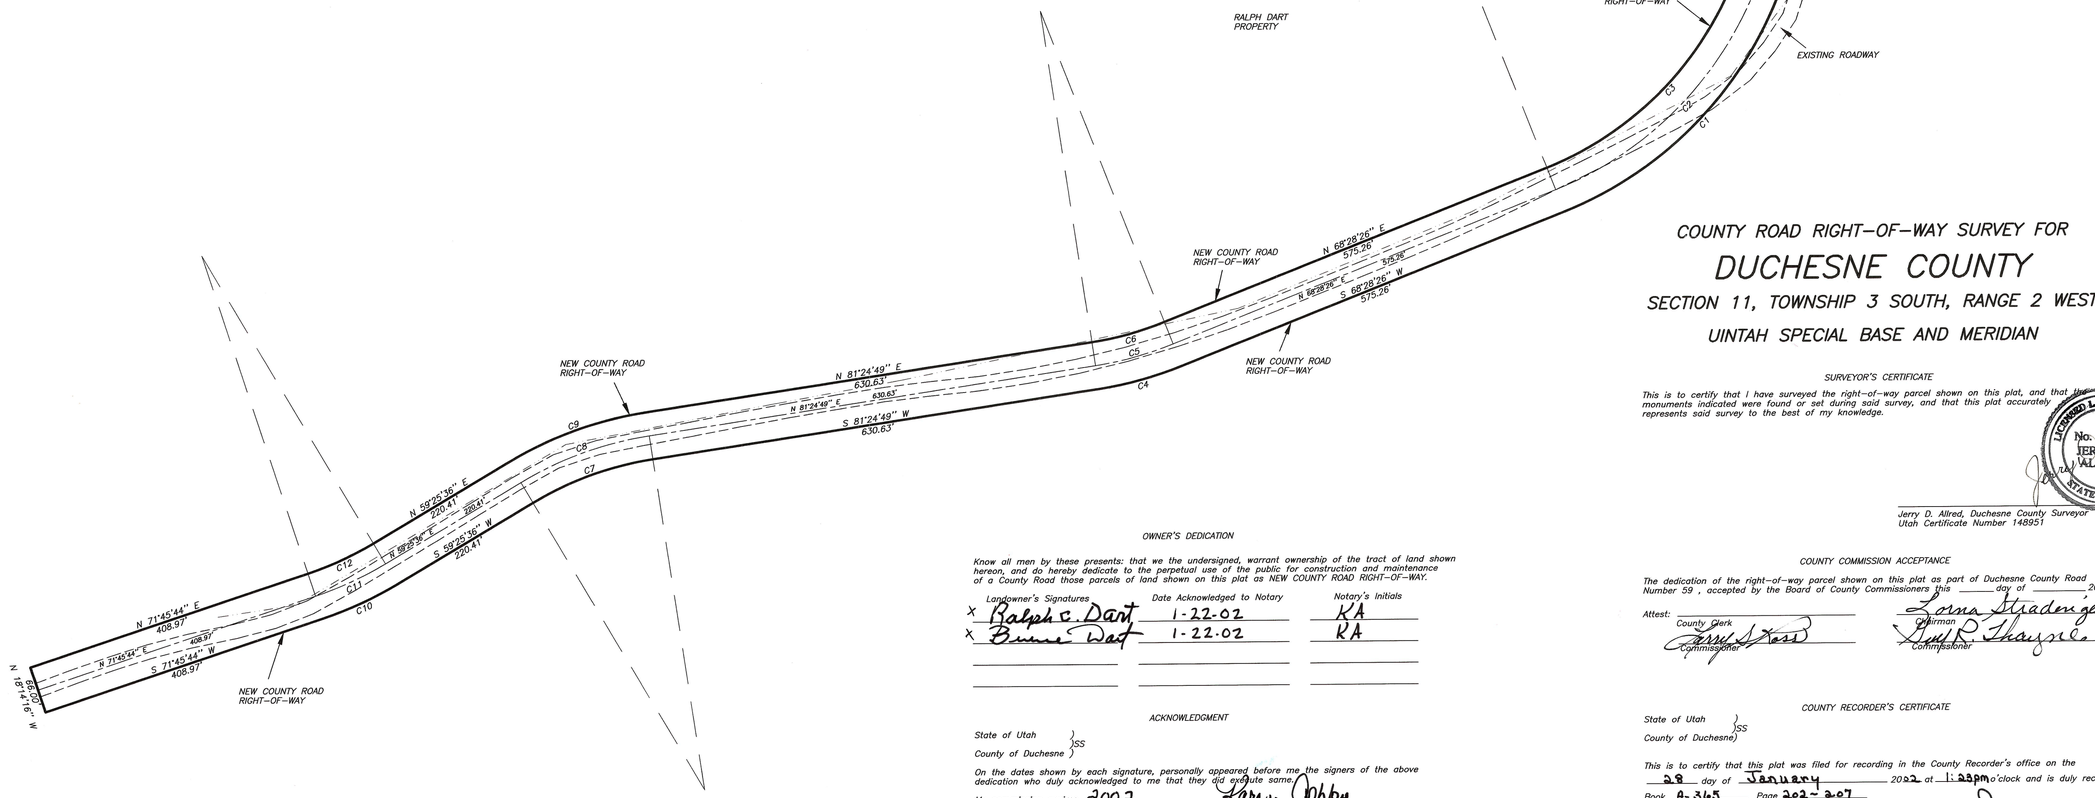

COUNTY ROAD RIGHT-OF-WAY SURVEY FOR

DUCHESNE COUNTY

SECTION 11, TOWNSHIP 3 SOUTH, RANGE 2 WEST

UINTAH SPECIAL BASE AND MERIDIAN

SURVEYOR'S CERTIFICATE

This is to certify that I have surveyed the right-of-way parcel shown on this plat, and that the monuments indicated were found or set during said survey, and that this plat accurately represents said survey to the best of my knowledge.

LICENSED LAND SURVEYOR No. 148951 JERRY D. ALLRED STATE OF UTAH

Jerry D. Allred, Duchesne County Surveyor
Utah Certificate Number 148951

OWNER'S DEDICATION

Know all men by these presents: that we the undersigned, warrant ownership of the tract of land shown hereon, and do hereby dedicate to the perpetual use of the public for construction and maintenance of a County Road those parcels of land shown on this plat as NEW COUNTY ROAD RIGHT-OF-WAY.

Landowner's Signatures	Date Acknowledged to Notary	Notary's Initials
x Ralph C. Dart	1-22-02	KA
x Bruce Dart	1-22-02	KA

ACKNOWLEDGMENT

State of Utah)
)SS
County of Duchesne)

On the dates shown by each signature, personally appeared before me the signers of the above dedication who duly acknowledged to me that they did execute same.

My commission expires 2002

Karen Ashby
Notary Public

COUNTY COMMISSION ACCEPTANCE

The dedication of the right-of-way parcel shown on this plat as part of Duchesne County Road Number 59, accepted by the Board of County Commissioners this _____ day of _____, 20__.

Attest: _____
County Clerk

Lorna Stradenger
Chairman

Commissioner

Commissioner

COUNTY RECORDER'S CERTIFICATE

State of Utah)
)SS
County of Duchesne)

This is to certify that this plat was filed for recording in the County Recorder's office on the 28 day of January 2002 at 1:23pm o'clock and is duly recorded.

Book A-345 Page 202-207

Filing No. 351920

Cheryl Young - dep
County Recorder

JERRY D. ALLRED & ASSOCIATES
SURVEYING CONSULTANTS
121 NORTH CENTER ST.--P.O. BOX 975
DUCHESNE, UTAH 84021
(435) 738-5357

11 JAN 2002 87-122-134

COUNTY SURVEYOR'S FILE # 1156