PIPELINE RIGHT-OF-WAY DESCRIPTION

A 30' WIDE RIGHT-OF-WAY LOCATED IN SECTIONS 17 & 8, T3S, R2W, U.S.B.&M. THE WIDTH OF SAID RIGHT-OF-WAY BEING 15' ON EACH SIDE OF THE CENTERLINE. THE CENTERLINE OF SAID RIGHT-OF-WAY BEING MORE PARTICULARLY DESCRIBED AS FOLLOWS:

BEGINNING AT A POINT IN THE NW 1/4 NW 1/4 OF SECTION 17, T3S, R2W, U.S.B.&M. WHICH BEARS S88°47'40"E 814.89' FROM THE NORTHWEST CORNER OF SAID SECTION 17, THENCE N25°12'00"E 15.00'; THENCE N64°48'00"W 40.14' TO A POINT ON THE SOUTH LINE OF SECTION 8, T3S, R2W, U.S.B.&M. WHICH BEARS N89°00'48"E 784.89' FROM THE SOUTHWEST CORNER OF SAID SECTION 8, THENCE N64°48'00"W 166.82'; THENCE N02°28'38"E 88.11' TO A POINT IN THE SW 1/4 SW 1/4 OF SAID SECTION 8 WHICH BEARS N74°51'24"E 660.58' FROM THE SAID SOUTHWEST CORNER OF SECTION 8. THE SIDE LINES OF SAID DESCRIBED RIGHT-OF-WAY BEING SHORTENED OR ELONGATED TO MEET THE GRANTOR'S PROPERTY LINES. BASIS OF BEARINGS IS THE NORTH LINE OF SAID SECTION 17 WHICH IS TAKEN FROM GLOBAL POSITIONING SATELLITE OBSERVATIONS TO BEAR S89°00'48"W A MEASURED DISTANCE OF 5278.28'. CONTAINS 0.214 ACRES MORE OR LESS.

NEWFIELD EXPLORATION COMPANY

PROPOSED PIPELINE RIGHT-OF-WAY ON FEE LANDS

(For the 13-8-3-2WH & 4-17-3-2WH Well Pad)

Located in Sections 8 & 17, T3S, R2W, U.S.B.&M. Duchesne County, Utah

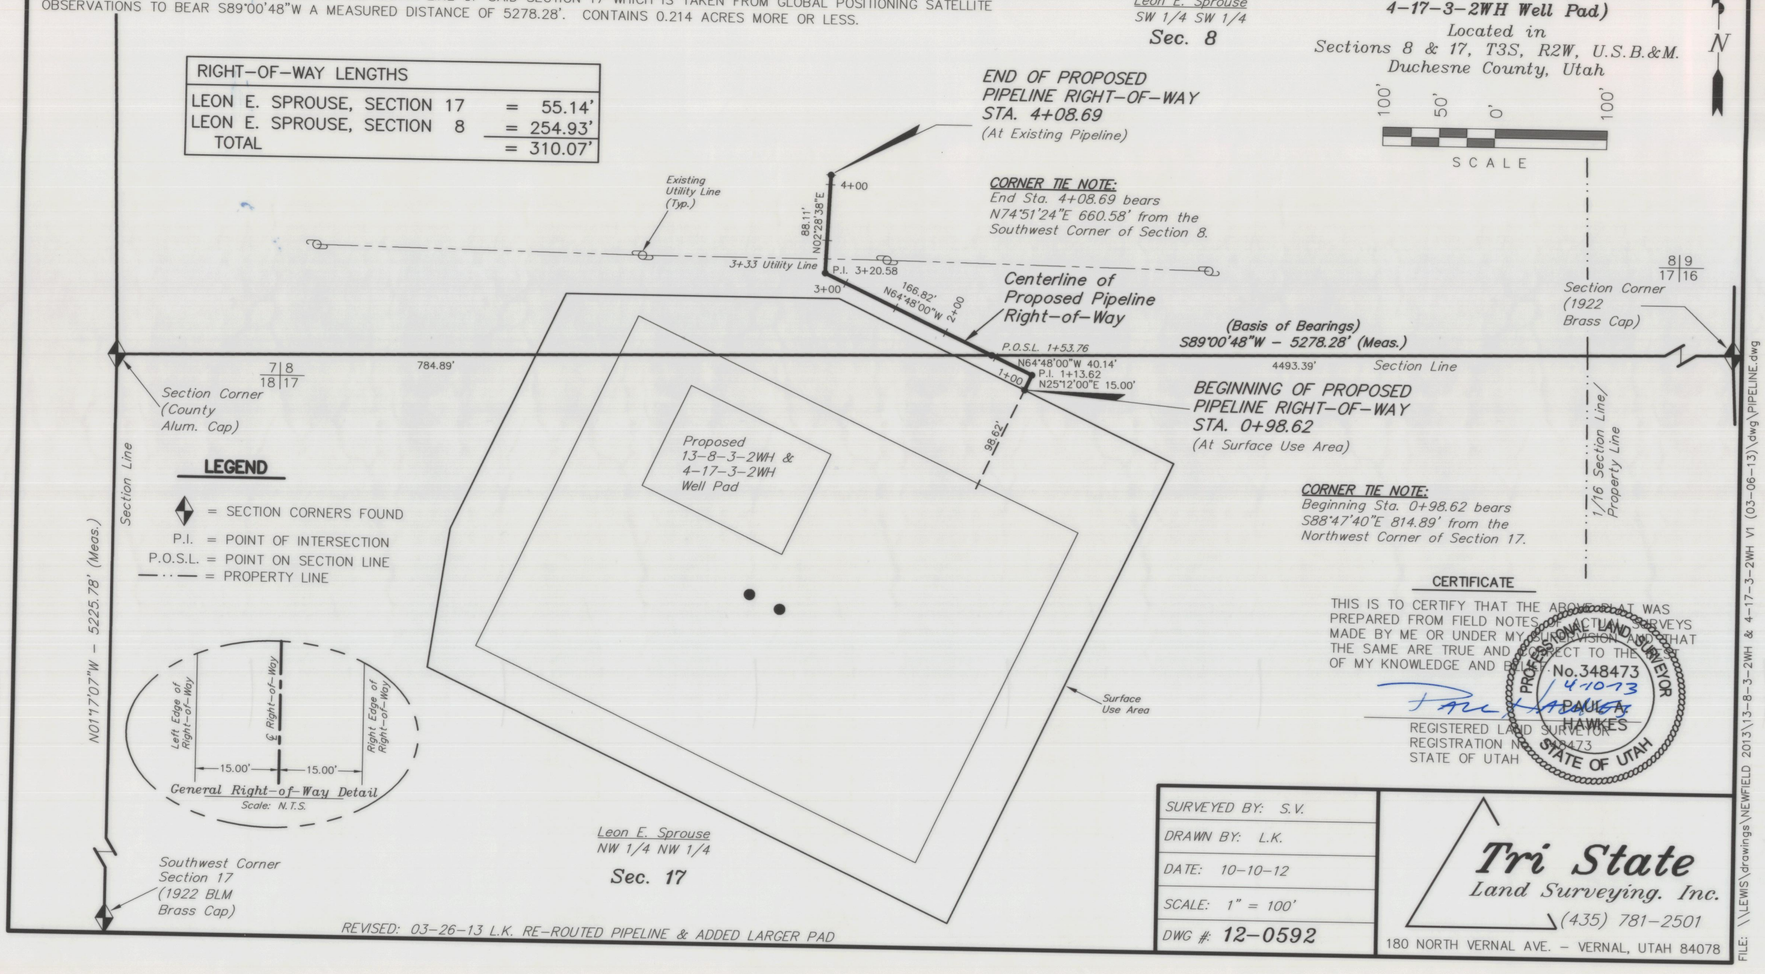

RIGHT-OF-WAY LENGTHS	
LEON E. SPROUSE, SECTION 17	= 55.14'
LEON E. SPROUSE, SECTION 8	= 254.93'
TOTAL	= 310.07'

CERTIFICATE

THIS IS TO CERTIFY THAT THE ABOVE PLAT WAS PREPARED FROM FIELD NOTES OF ACTUAL SURVEYS MADE BY ME OR UNDER MY SUPERVISION AND THAT THE SAME ARE TRUE AND CORRECT TO THE BEST OF MY KNOWLEDGE AND BELIEF.

PROFESSIONAL LAND SURVEYOR No. 348473 STATE OF UTAH

41013

PAUL A. HAWKES

REGISTERED LAND SURVEYOR
REGISTRATION NO. 348473
STATE OF UTAH

REVISED: 03-26-13 L.K. RE-ROUTED PIPELINE & ADDED LARGER PAD

SURVEYED BY:	S.V.
DRAWN BY:	L.K.
DATE:	10-10-12
SCALE:	1" = 100'
DWG #:	12-0592

Tri State *Land Surveying, Inc.*
(435) 781-2501
180 NORTH VERNAL AVE. - VERNAL, UTAH 84078

FILE: \\LEWIS\drawings\NEWFIELD 2013\13-8-3-2WH & 4-17-3-2WH V1 (03-06-13)\dwg\PIPELINE.dwg

ROAD RIGHT-OF-WAY DESCRIPTION

A 30' WIDE RIGHT-OF-WAY LOCATED IN SECTIONS 8 & 17, T3S, R2W, U.S.B.&M. THE WIDTH OF SAID RIGHT-OF-WAY BEING 15' ON EACH SIDE OF THE CENTERLINE. THE CENTERLINE OF SAID RIGHT-OF-WAY BEING MORE PARTICULARLY DESCRIBED AS FOLLOWS:

BEGINNING AT A POINT IN THE SW 1/4 SW 1/4 OF SECTION 8, T3S, R2W, U.S.B.&M. WHICH BEARS N58°54'04"E 312.45' FROM THE SOUTHWEST CORNER OF SAID SECTION 8, THENCE S17°14'10"E 30.55'; THENCE S23°01'32"E 137.47' TO A POINT ON THE NORTH LINE OF SECTION 17, T3S, R2W, U.S.B.&M. WHICH BEARS N89°00'48"E 330.42' FROM THE NORTHWEST CORNER OF SAID SECTION 17, THENCE S23°01'32"E 38.69'; THENCE S27°47'48"E 14.97' TO A POINT IN THE NW 1/4 NW 1/4 OF SAID SECTION 17 WHICH BEARS S83°01'08"E 355.11' FROM THE SAID NORTHWEST CORNER OF SECTION 17. THE SIDE LINES OF SAID DESCRIBED RIGHT-OF-WAY BEING SHORTENED OR ELONGATED TO MEET THE GRANTOR'S PROPERTY LINES. BASIS OF BEARINGS IS THE NORTH LINE OF SAID SECTION 17 WHICH IS TAKEN FROM GLOBAL POSITIONING SATELLITE OBSERVATIONS TO BEAR S89°00'48"W A MEASURED DISTANCE OF 5278.28'. CONTAINS 0.153 ACRES MORE OR LESS.

NEWFIELD EXPLORATION COMPANY

PROPOSED ROAD RIGHT-OF-WAY & SURFACE USE AREA ON FEE LANDS

(For the 13-8-3-2WH & 4-17-3-2WH Well Pad)

Located in Sections 8 & 17, T3S, R2W, U.S.B.&M. Duchesne County, Utah

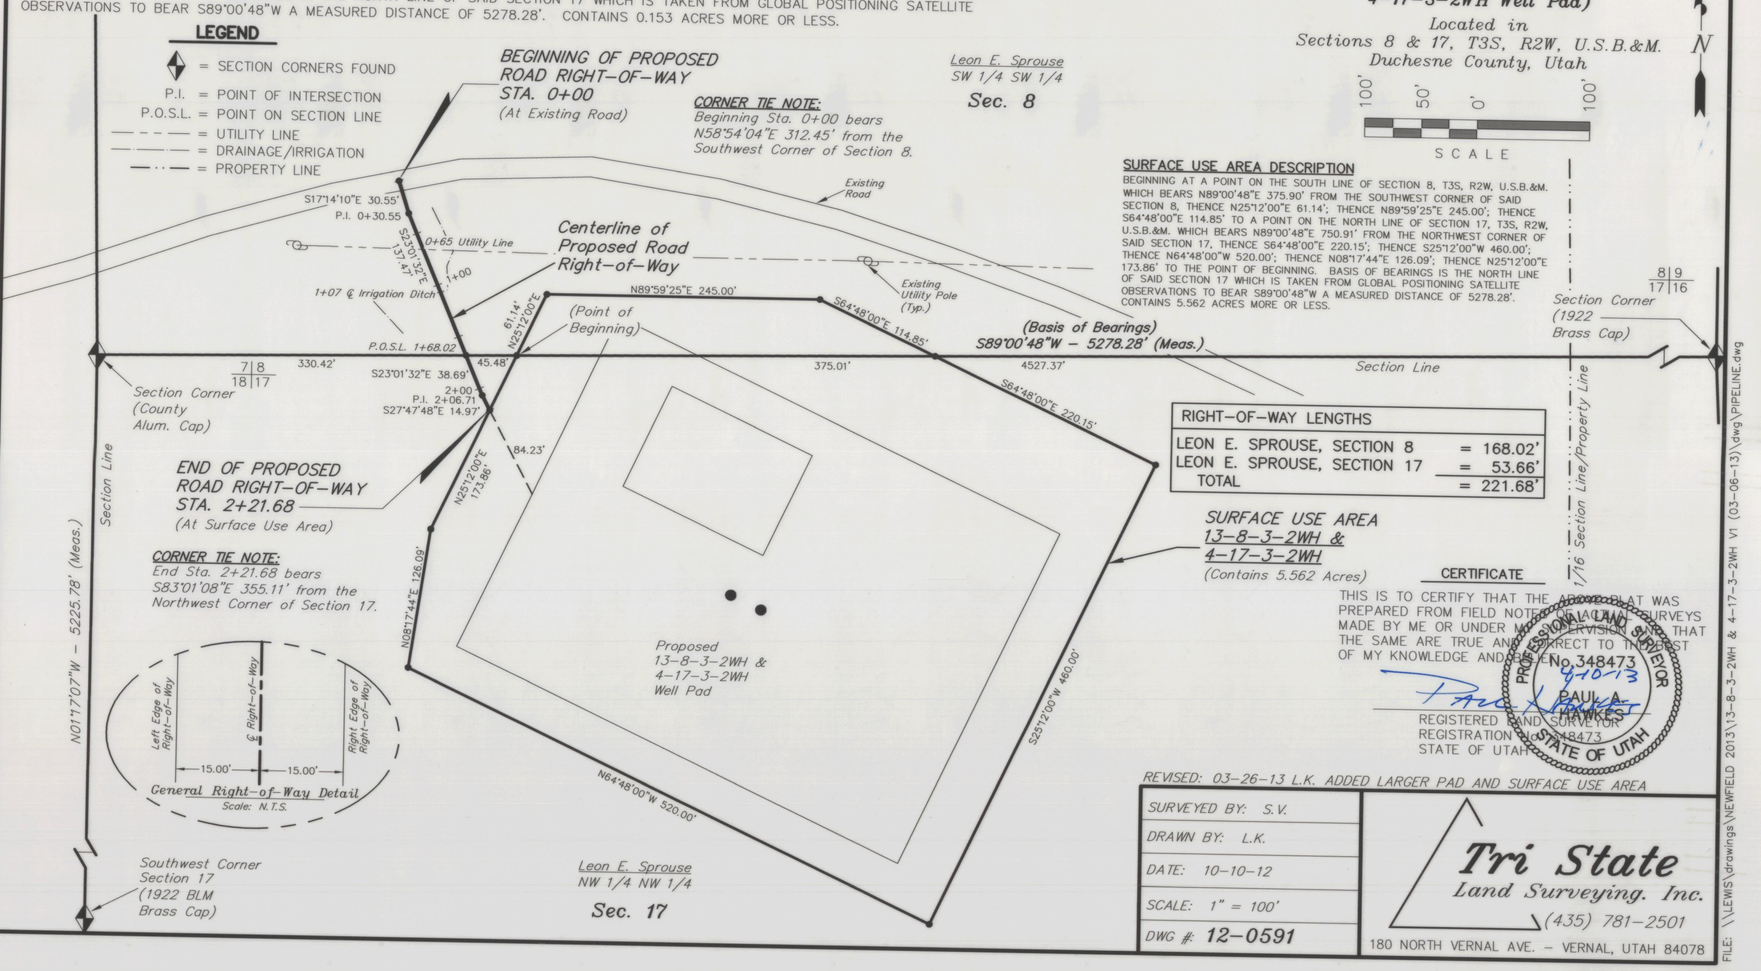

SURFACE USE AREA DESCRIPTION

BEGINNING AT A POINT ON THE SOUTH LINE OF SECTION 8, T3S, R2W, U.S.B.&M. WHICH BEARS N89°00'48"E 375.90' FROM THE SOUTHWEST CORNER OF SAID SECTION 8, THENCE N25°12'00"E 61.14'; THENCE N89°59'25"E 245.00'; THENCE S64°48'00"E 114.85' TO A POINT ON THE NORTH LINE OF SECTION 17, T3S, R2W, U.S.B.&M. WHICH BEARS N89°00'48"E 750.91' FROM THE NORTHWEST CORNER OF SAID SECTION 17, THENCE S64°48'00"E 220.15'; THENCE S25°12'00"W 460.00'; THENCE N64°48'00"W 520.00'; THENCE N08°17'44"E 126.09'; THENCE N25°12'00"E 173.86' TO THE POINT OF BEGINNING. BASIS OF BEARINGS IS THE NORTH LINE OF SAID SECTION 17 WHICH IS TAKEN FROM GLOBAL POSITIONING SATELLITE OBSERVATIONS TO BEAR S89°00'48"W A MEASURED DISTANCE OF 5278.28'. CONTAINS 5.562 ACRES MORE OR LESS.

RIGHT-OF-WAY LENGTHS	
LEON E. SPROUSE, SECTION 8	= 168.02'
LEON E. SPROUSE, SECTION 17	= 53.66'
TOTAL	= 221.68'

SURFACE USE AREA
13-8-3-2WH & 4-17-3-2WH
(Contains 5.562 Acres)

CERTIFICATE

THIS IS TO CERTIFY THAT THE ABOVE PLAT WAS PREPARED FROM FIELD NOTES OF ACTUAL SURVEYS MADE BY ME OR UNDER MY SUPERVISION AND THAT THE SAME ARE TRUE AND CORRECT TO THE BEST OF MY KNOWLEDGE AND BELIEF.

PROFESSIONAL LAND SURVEYOR No. 348473 STATE OF UTAH

41013

PAUL A. HAWKES

REGISTERED LAND SURVEYOR
REGISTRATION NO. 348473
STATE OF UTAH

REVISED: 03-26-13 L.K. ADDED LARGER PAD AND SURFACE USE AREA

SURVEYED BY:	S.V.
DRAWN BY:	L.K.
DATE:	10-10-12
SCALE:	1" = 100'
DWG #:	12-0591

Tri State *Land Surveying, Inc.*
(435) 781-2501
180 NORTH VERNAL AVE. - VERNAL, UTAH 84078

FILE: \\LEWIS\drawings\NEWFIELD 2013\13-8-3-2WH & 4-17-3-2WH V1 (03-06-13)\dwg\PIPELINE.dwg

County Surveyor File # 2738