ORIGINAL

TOWNSHIP 3 SOUTH, RANGE 3 WEST, OF THE UINTAH SPECIAL MERIDIAN, UTAH.

DEPENDENT RESURVEY AND SUBDIVISION OF SECTION

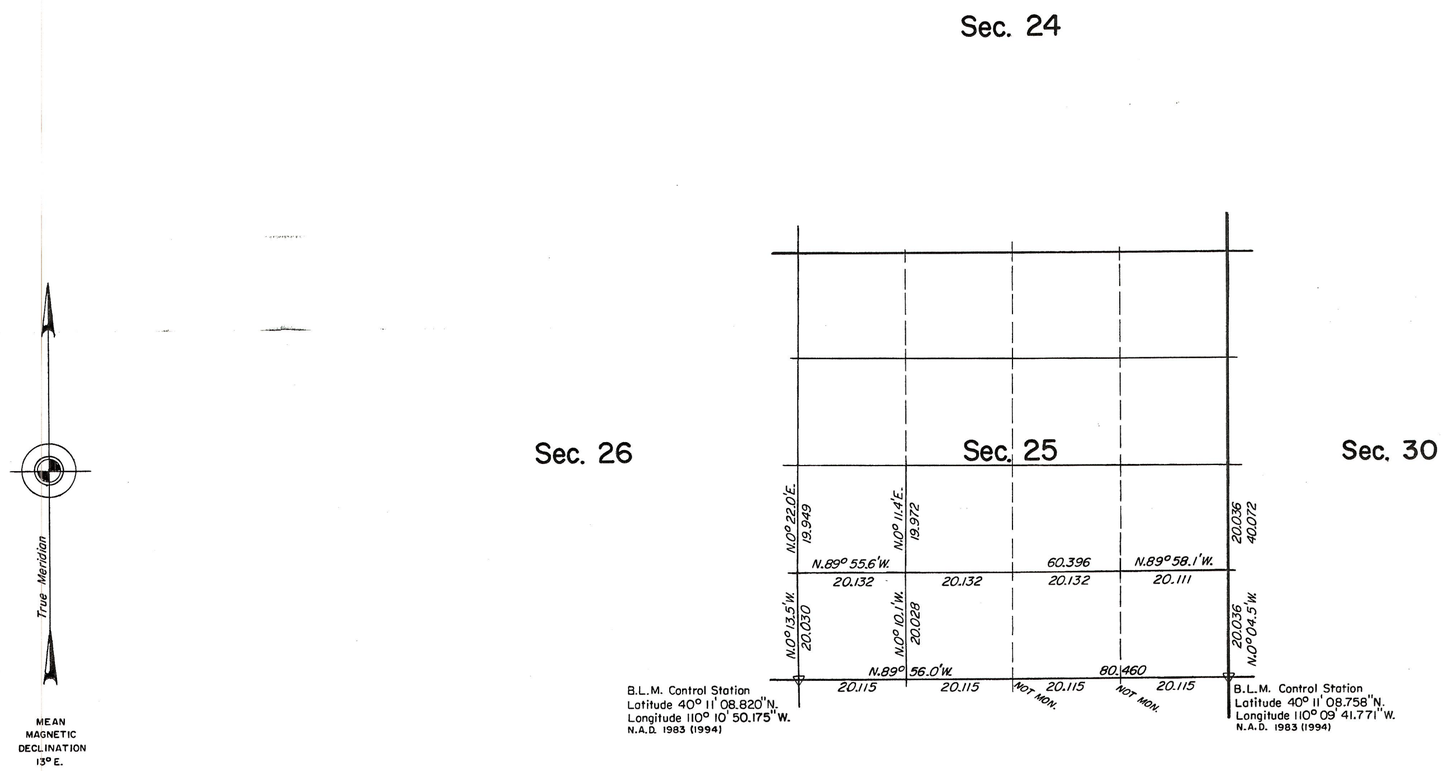

This plat represents the dependent resurvey of a portion of the east boundary, a portion of the subdivisional lines, and a portion of the Three Mile Method subdivision of section 25, designed to restore the corners in their true original locations according to the best available evidence, and the survey of a portion of the subdivision of section 25, in T. 3 S., R. 3 W., Uintah Special Meridian, Utah.

A history of surveys is contained in the field notes.

Survey executed by Jerry L. Thomas, Cadastral Surveyor, beginning August 25, 1999 and completed August 27, 1999, pursuant to Special Instructions dated February 24, 1999, for Group No. 897, Utah.

UNITED STATES DEPARTMENT OF THE INTERIOR
BUREAU OF LAND MANAGEMENT

Salt Lake City, Utah February 16, 2001

This plat is strictly conformable to the approved field notes and the survey having been correctly executed in accordance with the requirements of law and the regulations of this Bureau, is hereby accepted.

For the Director

Daniel W. Webb

Chief Cadastral Surveyor for Utah

COUNTY SURVEYOR'S FILE # 1385 MRW

D.B.C.

629-E