NEWFIELD EXPLORATION COMPANY

PROPOSED ROAD RIGHT-OF-WAY & SURFACE USE AREA ON FEE LANDS

(For the 4-8-3-3WH Well Pad)

Located in
Sections 5 & 8, T3S, R3W, U.S.B.&M.
Duchesne County, Utah.

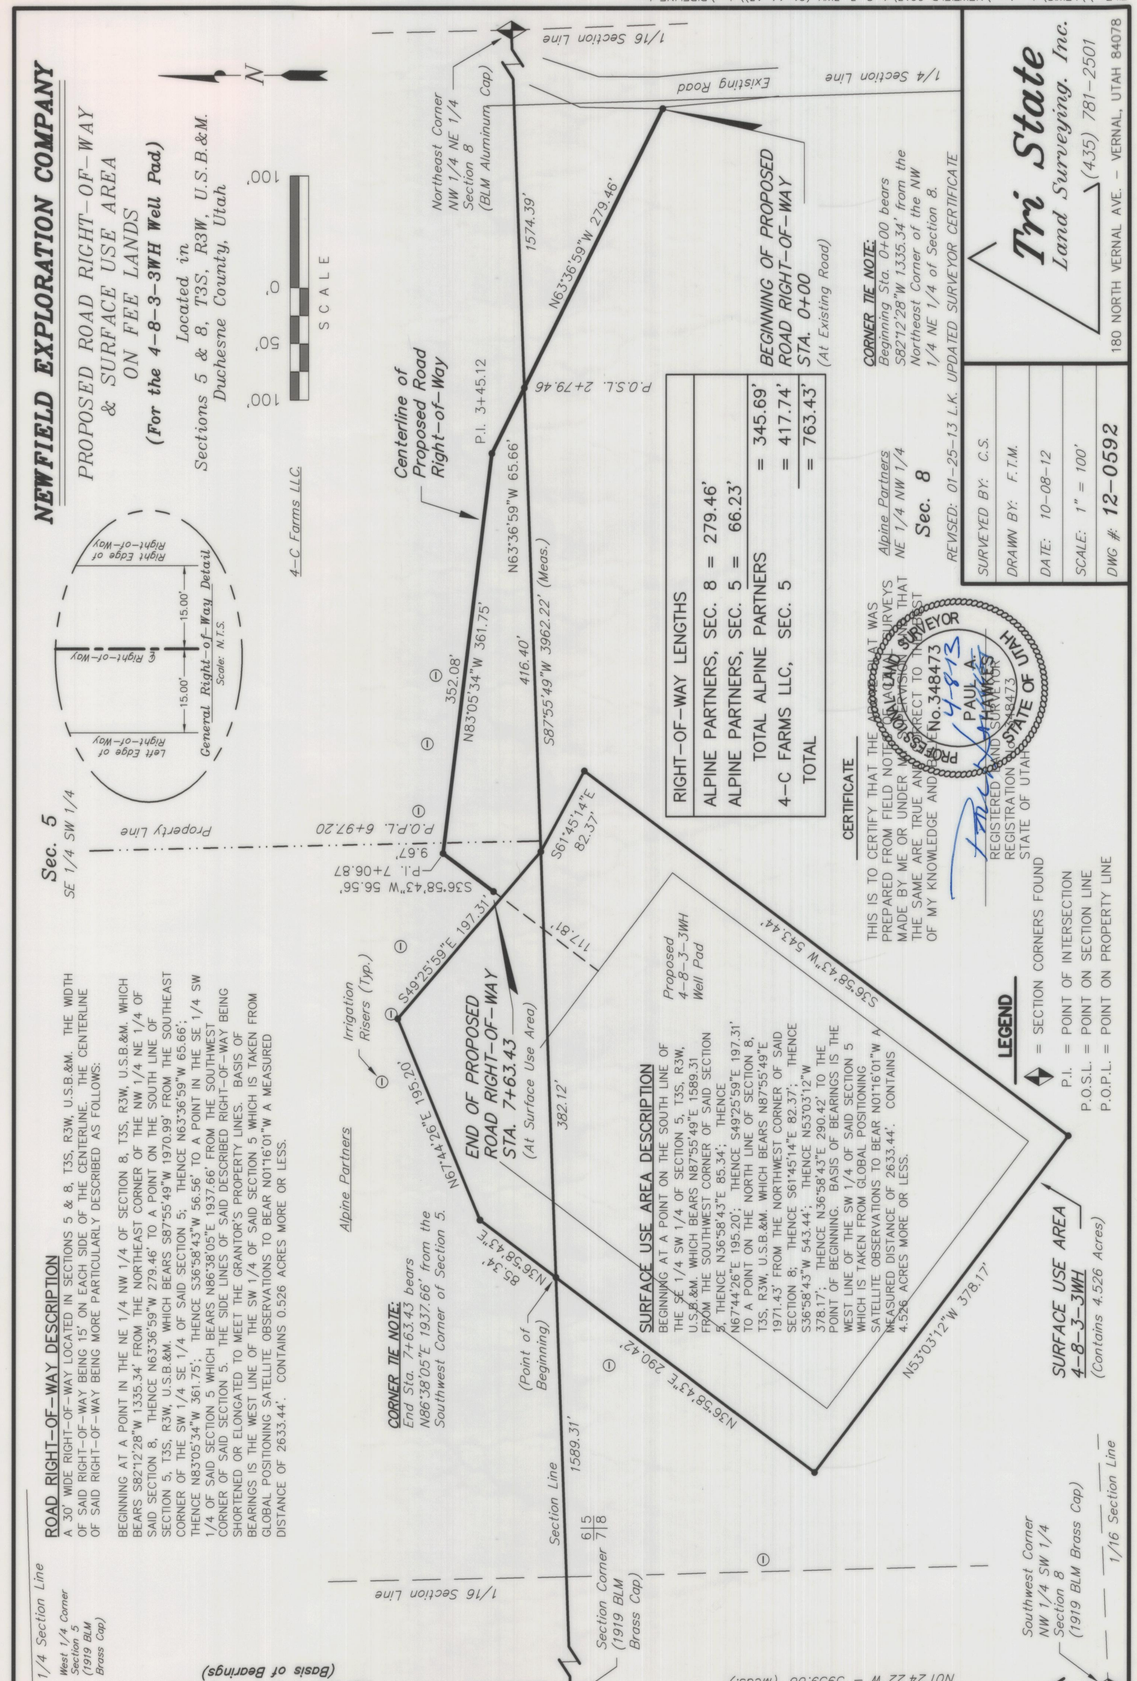

RIGHT-OF-WAY LENGTHS	
ALPINE PARTNERS, SEC. 8	= 279.46'
ALPINE PARTNERS, SEC. 5	= 66.23'
TOTAL ALPINE PARTNERS	= 345.69'
4-C FARMS LLC, SEC. 5	= 417.74'
TOTAL	= 763.43'

CORNER TIE NOTE:
Beginning Sta. 0+00 bears S82°12'28"W 1335.34' from the Northeast Corner of the NW 1/4 NE 1/4 of Section 8.

CORNER TIE NOTE:
End Sta. 7+63.43 bears N86°38'05"E 1937.66' from the Southwest Corner of Section 5.

CERTIFICATE

THIS IS TO CERTIFY THAT THE ABOVE PLAT WAS PREPARED FROM FIELD NOTES OF ACTUAL SURVEYS MADE BY ME OR UNDER MY SUPERVISION AND THAT THE SAME ARE TRUE AND CORRECT TO THE BEST OF MY KNOWLEDGE AND BELIEF.

PROFESSIONAL LAND SURVEYOR No.348473 4-8-13 PAUL A. HAWKES STATE OF UTAH

REGISTERED LAND SURVEYOR
REGISTRATION NO. 348473
STATE OF UTAH

SURVEYED BY:	C.S.
DRAWN BY:	F.T.M.
DATE:	10-08-12
SCALE:	1" = 100'
DWG #:	12-0592

REVISED: 01-25-13 L.K. UPDATED SURVEYOR CERTIFICATE

Tri State
Land Surveying, Inc.
(435) 781-2501
180 NORTH VERNAL AVE. - VERNAL, UTAH 84078

ROAD RIGHT-OF-WAY DESCRIPTION

A 30' WIDE RIGHT-OF-WAY LOCATED IN SECTIONS 5 & 8, T3S, R3W, U.S.B.&M. THE WIDTH OF SAID RIGHT-OF-WAY BEING 15' ON EACH SIDE OF THE CENTERLINE. THE CENTERLINE OF SAID RIGHT-OF-WAY BEING MORE PARTICULARLY DESCRIBED AS FOLLOWS:

BEGINNING AT A POINT IN THE NE 1/4 NW 1/4 OF SECTION 8, T3S, R3W, U.S.B.&M. WHICH BEARS S82°12'28"W 1335.34' FROM THE NORTHEAST CORNER OF THE NW 1/4 NE 1/4 OF SAID SECTION 8, THENCE N63°36'59"W 279.46' TO A POINT ON THE SOUTH LINE OF SECTION 5, T3S, R3W, U.S.B.&M. WHICH BEARS S87°55'49"W 1970.99' FROM THE SOUTHEAST CORNER OF THE SW 1/4 SE 1/4 OF SAID SECTION 5; THENCE N63°36'59"W 65.66'; THENCE N83°05'34"W 361.75'; THENCE S36°58'43"W 56.56' TO A POINT IN THE SE 1/4 SW 1/4 OF SAID SECTION 5 WHICH BEARS N86°38'05"E 1937.66' FROM THE SOUTHWEST CORNER OF SAID SECTION 5; THE SIDE LINES OF SAID DESCRIBED RIGHT-OF-WAY BEING SHORTENED OR ELONGATED TO MEET THE GRANTOR'S PROPERTY LINES. BASIS OF BEARINGS IS THE WEST LINE OF THE SW 1/4 OF SAID SECTION 5 WHICH IS TAKEN FROM GLOBAL POSITIONING SATELLITE OBSERVATIONS TO BEAR N01°16'01"W A MEASURED DISTANCE OF 2633.44'. CONTAINS 0.526 ACRES MORE OR LESS.

SURFACE USE AREA DESCRIPTION

BEGINNING AT A POINT ON THE SOUTH LINE OF THE SE 1/4 SW 1/4 OF SECTION 5, T3S, R3W, U.S.B.&M. WHICH BEARS N87°55'49"E 1589.31 FROM THE SOUTHWEST CORNER OF SAID SECTION 5; THENCE N36°58'43"E 85.34'; THENCE N67°44'26"E 195.20'; THENCE S49°25'59"E 197.31' TO A POINT ON THE NORTH LINE OF SECTION 8, T3S, R3W, U.S.B.&M. WHICH BEARS N87°55'49"E 1971.43' FROM THE NORTHWEST CORNER OF SAID SECTION 8; THENCE S61°45'14"E 82.37'; THENCE S36°58'43"W 543.44'; THENCE N53°03'12"W 378.17'; THENCE N36°58'43"E 290.42' TO THE POINT OF BEGINNING. BASIS OF BEARINGS IS THE WEST LINE OF THE SW 1/4 OF SAID SECTION 5 WHICH IS TAKEN FROM GLOBAL POSITIONING SATELLITE OBSERVATIONS TO BEAR N01°16'01"W A MEASURED DISTANCE OF 2633.44'. CONTAINS 4.526 ACRES MORE OR LESS.

SURFACE USE AREA
4-8-3-3WH
(Contains 4.526 Acres)

LEGEND

◆ = SECTION CORNERS FOUND
P.I. = POINT OF INTERSECTION
P.O.S.L. = POINT ON SECTION LINE
P.O.P.L. = POINT ON PROPERTY LINE

FILE: \\LEWIS\drawings\NEWFIELD 2013\4-8-3-3WH (01-14-13)\dwg\PIPELINE.dwg

NEWFIELD EXPLORATION COMPANY

PROPOSED PIPELINE RIGHT-OF-WAY ON FEE LANDS

(For the 4-8-3-3WH Well Pad)

Located in
Section 5, T3S, R3W, U.S.B.&M.
Duchesne County, Utah

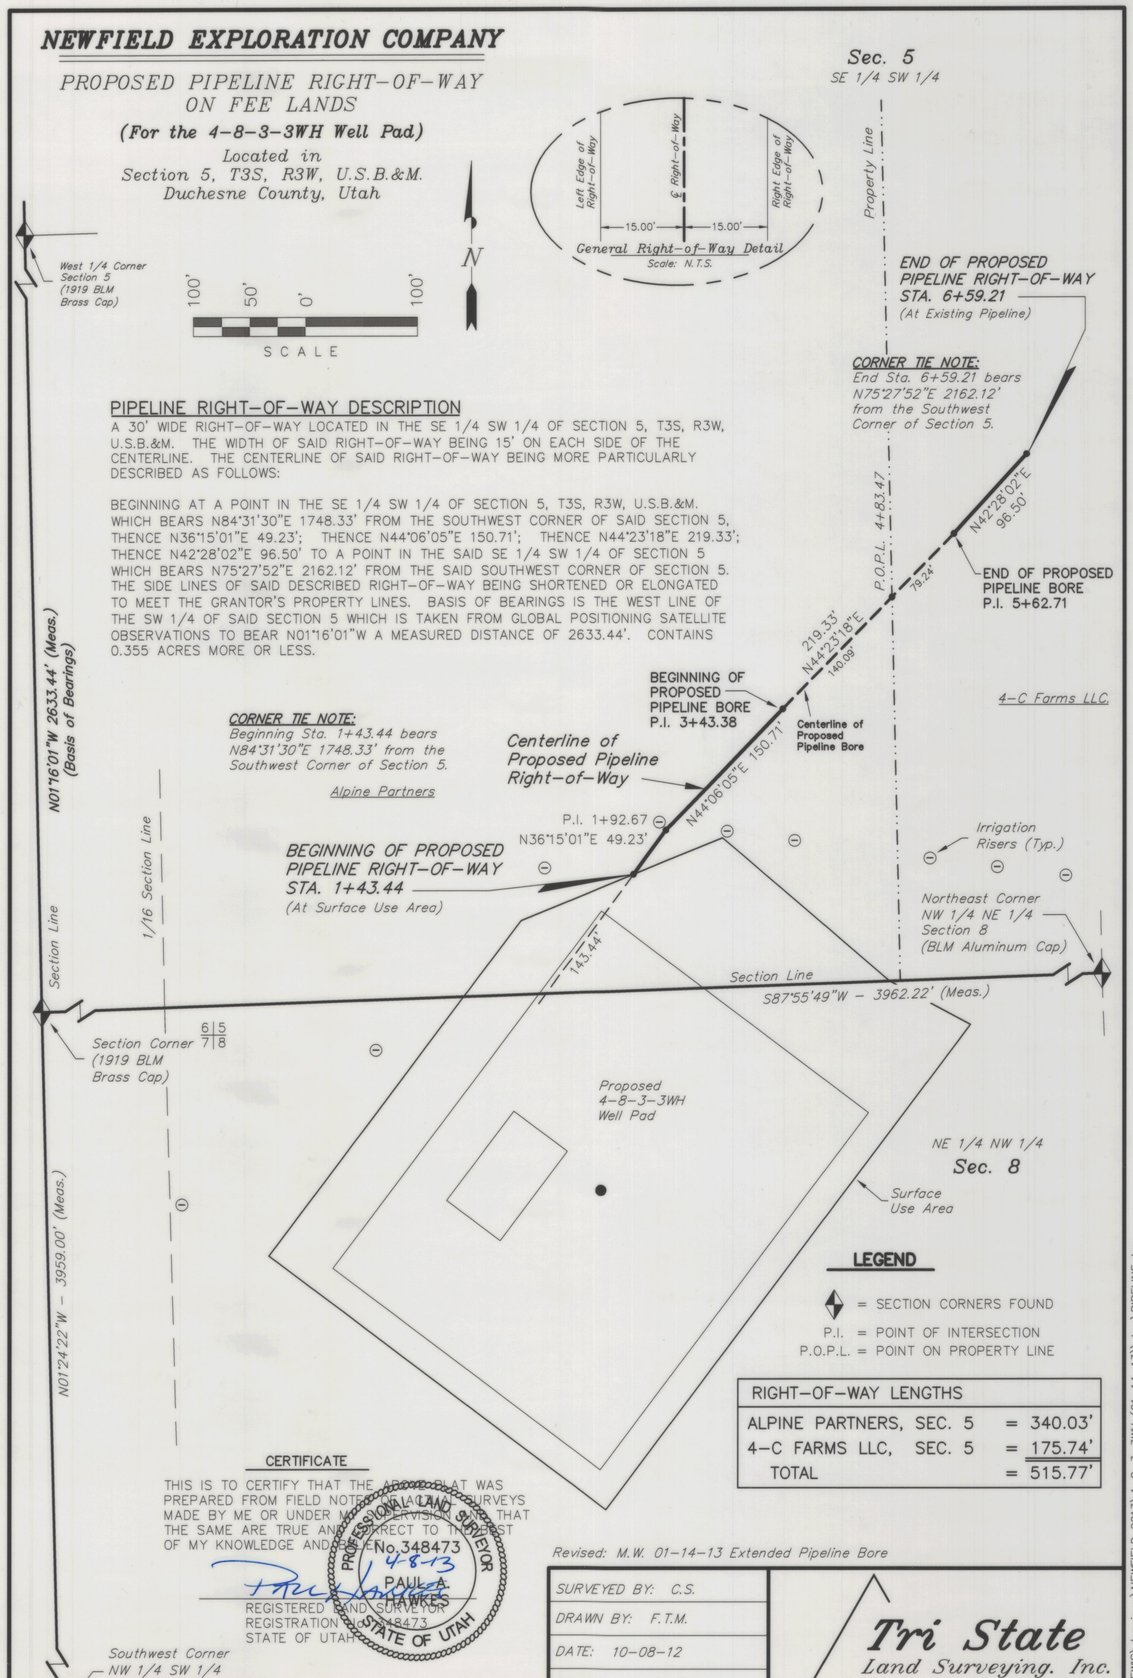

LEGEND

◆ = SECTION CORNERS FOUND
P.I. = POINT OF INTERSECTION
P.O.P.L. = POINT ON PROPERTY LINE

RIGHT-OF-WAY LENGTHS	
ALPINE PARTNERS, SEC. 5	= 340.03'
4-C FARMS LLC, SEC. 5	= 175.74'
TOTAL	= 515.77'

CERTIFICATE

THIS IS TO CERTIFY THAT THE ABOVE PLAT WAS PREPARED FROM FIELD NOTES OF ACTUAL SURVEYS MADE BY ME OR UNDER MY SUPERVISION AND THAT THE SAME ARE TRUE AND CORRECT TO THE BEST OF MY KNOWLEDGE AND BELIEF.

PROFESSIONAL LAND SURVEYOR No.348473 4-8-13 PAUL A. HAWKES STATE OF UTAH

REGISTERED LAND SURVEYOR
REGISTRATION NO. 348473
STATE OF UTAH

Revised: M.W. 01-14-13 Extended Pipeline Bore

SURVEYED BY:	C.S.
DRAWN BY:	F.T.M.
DATE:	10-08-12
SCALE:	1" = 100'
DWG #:	12-0593

Tri State
Land Surveying, Inc.
(435) 781-2501
180 NORTH VERNAL AVE. - VERNAL, UTAH 84078

FILE: \\LEWIS\drawings\NEWFIELD 2013\4-8-3-3WH (01-14-13)\dwg\PIPELINE.dwg

County Surveyor File # 2730